

PROPOSED MULTI-FAMILY RESIDENTIAL DEVELOPMENT

5394, 5396, 5400 & 5402 207 STREET LANGLEY, BC

OWNER: ANXIN PROJECTS LTD.
CIVIC ADDRESS: 5394, 5396, 5400, & 5402 207 STREET LANGLEY BC
LEGAL DESCRIPTION: LOTS A, B, 42 & 43, ALL OF DISTRICT LOT 36 GROUP 2, NEW WESTMINSTER DISTRICT PLANS 20643 & 29783 RESPECTIVELY


ARCHITECT: MATTHEW CHENG ARCHITECT INC.

EXISTING ZONING: RS-1
PROPOSED ZONING: CD-1 (RM-3 REFERENCE)
(OCP - LOW RISE RESIDENTIAL - 3 to 6 STOREYS)

SITE AREA	ALLOWED		PROVIDED	
	SQ.M.	SQ.F.	SQ.M.	SQ.F.
LOT AREA			2,630.6	28,315.5
LOT COVERAGE	SQ.M.	%	SQ.M.	%
	1,183.8	45%	1,149.6	44%
DENSITY	SQ.M.	SQ.F.	SQ.M.	SQ.F.
	100 UNIT PER ACRE		105 UNIT PER ACRE	
GFA	RESIDENTIAL NET FLOOR AREA	5,524.3	59,462.58	4,611.4
	COMMON AREA			836.5
	INDOOR AMENITY			76.3
	GROSS FLOOR AREA			5,524.2
FAR	FLOOR AREA RATIO	2.1	2.10	
	FAR EXCLUSIONS			
AMENITY	BULK STORAGE		302.2	3,253
	AMENITY (COVERED OUTDOOR)		80.2	863
	AMENITY (LS DECK & ROOF DECK)		166.0	1,787
	ROOF DECK ACCESS		31.9	343
	BALCONY		244.6	2,633
	DECK		581.2	6,256
	GARBAGE ROOM		35.5	382
	PARKADE & SERVICES AREA		2,731.3	29,399
	TOTAL EXCLUSIONS		4,172.8	44,916
TOTAL DWELLING UNITS	2.3 SM (24.76 SF) PER DWELLING UNIT	SQ.M.	SQ.F.	SQ.M.
	INDOOR	156.4	1,684	156.4
	COVERED OUTDOOR			76.3
				80.2
TOWNHOUSE UNITS FACING STREETS	UNIT AREA		68 UNITS	
	SQ.M.	SQ.F.		
TOWNHOUSE - 3-BEDROOM + FLEX	1,285.4	13,836	11 UNITS	16%
	2,137.9	23,012	39 UNITS	57%
	1,188.1	12,789	18 UNITS	26%
	4,611.4	49,637		100%
5% ADAPTABLE UNITS	68 x 0.05 = 3.4 UNITS REQUIRED		3 UNITS PROVIDED	
YARDS AND SETBACKS	METER	FEET	METER	FEET
	FRONT - 207 STREET (WEST)	4.5	14.8	4.6
	SIDE - INTERIOR (NORTH)	6.0	20.0	6.0
	SIDE - EXTERIOR (SOUTH)	5.8	19.0	5.8
	REAR - LANE (EAST)	4.5	14.8	4.9
AVERAGE GRADE	NORTH (ADJACENT LOT)	7.03-6.87 / 39,523 x 19.81 + 6.87 =	6.95	
	EAST (LANE)	6.87 - 6.70 / 66.40 x 33.2 + 6.70 =	6.79	
	SOUTH (LANE)	6.85 - 6.70 / 39,595 x 19.8 + 6.70 =	6.76	
	WEST (207 STREET)	7.03 - 6.85 / 66.40 x 33.2 + 6.85 =	6.94	
BUILDING HEIGHT	LOW TO MID RISE RESIDENTIAL BUILDING		4 TO 6 STOREYS	6 STOREYS
				HEIGHT 20.7 METERS (67'-10" FT)
OPEN AIR SPACE (%)	OPEN AIR SPACE		SQ.M.	%
			1,481.0	56%
PARKING REQUIREMENT	REQUIRED		PROVIDED	
OFF-STREET PARKING	RESIDENTIAL LOADING ZONE - 10'(W) x 30'(L)		1 SPACE	1 SPACE @ GRADE
RM-3 HIGH DENSITY RESIDENTIAL	1-BEDROOM = 1.2/UNIT	39 x 1.2 = 46.8		
	2-BEDROOM = 1.3/UNIT	18 x 1.3 = 23.4		
	3-BEDROOM = 2.0/UNIT	11 x 2.0 = 22.0		
	VISITOR PARKING = 0.2/UNIT	68 x 0.2 = 13.6		
	TOTAL	105.8		
	CITY CENTRE 5% REDUCTION ALLOWED/CONSIDERED	105.8 x 0.05 = 5.3		
TOTAL PARKING REQUIRED	101 SPACES			
STANDARD	SMALL CAR 40%	101 x 0.4 = 40.4		59 SPACES
	HANDICAPPED SPACE 5%	101 x 0.05 = 5.1		36 SPACES
	VISITORS - 0.2 PER UNIT	68 x 0.2 = 13.6	12 SPACES	6 SPACES
			(0.18 PER UNIT)	
TOTAL PARKING PROVIDED			101 SPACES	
BICYCLE SPACES	CLASS I = 0.5/UNIT	68 x 0.5 = 34.0		52 SPACES
	VERTICAL SPACES: MAX. 40% OF REQUIRED	34 x 0.4 = 13.6 or 14	38 HORIZONTAL	14 VERTICAL
	CLASS II = 6 SPACES PER BUILDING	1 x 6 = 6.0		6 SPACES
	TOTAL BICYCLE SPACES	40 SPACES		58 SPACES
STORAGE LOCKERS	BUILDING W/ ELEVATOR 5.67 M ³ (200.23 F ³)	68 UNITS X 1 = 68 LOCKERS		69 LOCKERS
	PER UNIT			



1 Location Map
1" = 80'-0"

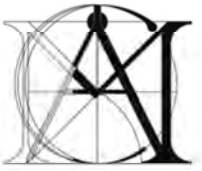

MATTHEW CHENG
ARCHITECT INC.
Unit 202 - 670 EVANS AVENUE
VANCOUVER, BC V6A 2K9
Tel: (604) 731-3012 / Fax: (604) 731-3908
Cel: (604) 649-0669 / Email:
matthew@mcai.ca

THIS DRAWING MUST NOT BE SCALED. THE
GENERAL CONTRACTOR SHALL VERIFY ALL
DIMENSIONS AND LEVELS PRIOR TO
COMMENCEMENT TO WORK. ALL ERRORS
AND OMISSIONS SHALL BE REPORTED
IMMEDIATELY TO THE ARCHITECT. COPYRIGHT RESERVED.
THIS PLAN AND DESIGN ARE AND AT ALL
TIMES REMAIN THE EXCLUSIVE PROPERTY OF
MATTHEW CHENG ARCHITECT INC. AND MAY
NOT BE USED OR REPRODUCED WITHOUT

Revision:

DEVELOPMENT APPLICATION

3	March 1, 2021	Issued in Response to ADP		
2	Jan. 25, 2021	Issued for ADP		
1	Oct. 23, 2020	Issued for Devt Application		
RE	YY-MM-	DESCRIPTION	DRWN	CHK

Consultant

5



Project Title

Proposed 6-Storey
Residential Devt

5394, 5396, 5400 & 5402
207 Street Langley BC

Sheet Title

Cover Page

Drawn:

AL

Checked:

MC

Scale:

As indicated

Project Number:

17LAP01


Revision Date:

March 1, 2021

Print

OCTOBER 23, 2020

A000

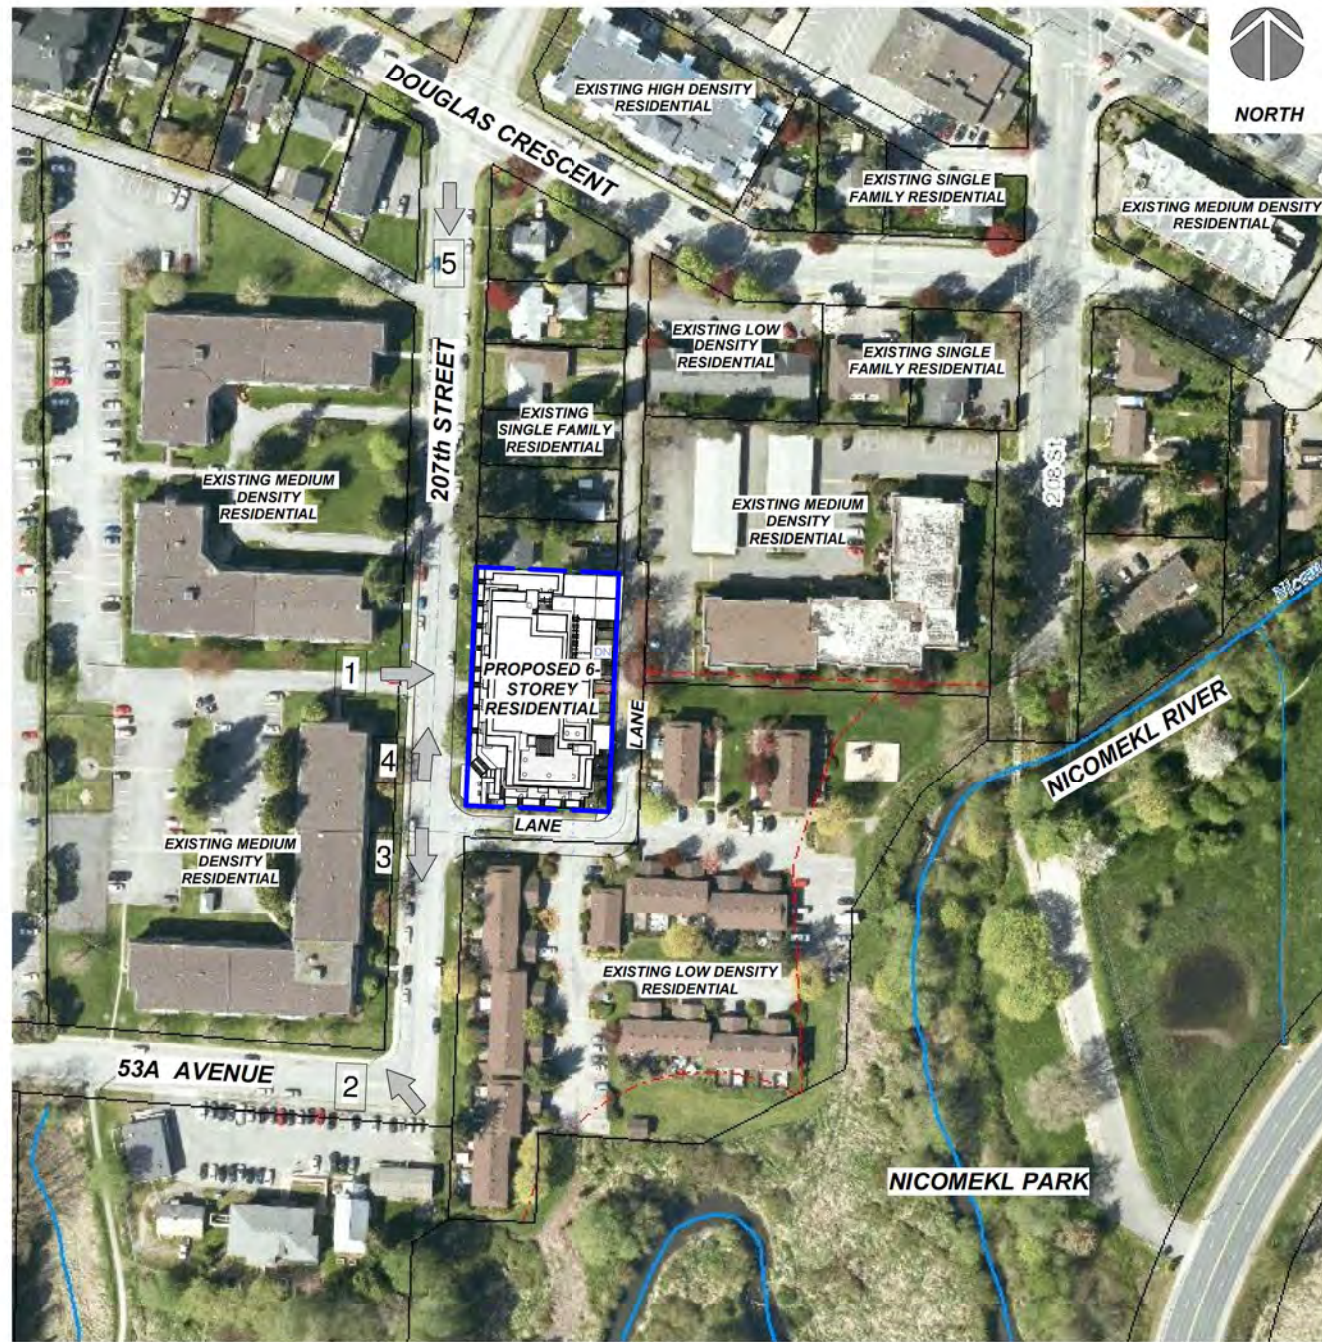

1 Context Plan
1" = 80'-0"



1 VIEW OF SITE ALONG 207 STREET



2 VIEW AT THE CORNER OF 53A & 207 STREET



3 VIEW SOUTH OF SITE ALONG 207 STREET




4 VIEW FROM SOUTH ALONG 207 STREET



5 VIEW FROM NORTH ALONG 207 STREET



2 Streetscape (207 Street)
1 : 200

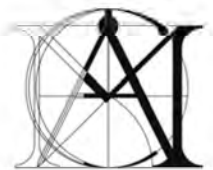

MATTHEW CHENG ARCHITECT INC.
Unit 202 - 670 EVANS AVENUE
VANCOUVER, BC V6A 2K9
Tel: (604) 731-3012 / Fax: (604) 731-3908
Cel: (604) 649-0669 / Email: matthew@mcai.ca

THIS DRAWING MUST NOT BE SCALED. THE GENERAL CONTRACTOR SHALL VERIFY ALL DIMENSIONS AND LEVELS PRIOR TO COMMENCEMENT TO WORK. ALL ERRORS AND OMISSIONS SHALL BE REPORTED IMMEDIATELY TO THE ARCHITECT. COPYRIGHT RESERVED. THIS PLAN AND DESIGN ARE AND AT ALL TIMES REMAIN THE EXCLUSIVE PROPERTY OF MATTHEW CHENG ARCHITECT INC. AND MAY NOT BE USED OR REPRODUCED WITHOUT

Revision:
DEVELOPMENT APPLICATION

RE	YY-MM-	DESCRIPTION	DRWN	CHK
Consultant	5			


2021-03-01

Project Title
Proposed 6-Storey Residential Devt

5394, 5396, 5400 & 5402
207 Street Langley BC

Sheet Title
Context, Photos & Streetscape

Drawn: AL
Checked: MC
Scale: As indicated
Project Number: 17LAP01
Revision Date: Dwg. No.:
Print 01/22/19 **A001**

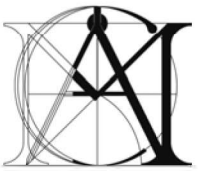

**MATTHEW CHENG
ARCHITECT INC.**

Unit 202 - 670 EVANS AVENUE
VANCOUVER, BC V6A 2K9
Tel: (604) 731-3012 / Fax: (604) 731-3908
Cell: (604) 649-0669 / Email: MATTHEW@MCAL.CA

THIS DRAWING MUST NOT BE SCALED. THE
GENERAL CONTRACTOR SHALL VERIFY ALL
DIMENSIONS AND LEVELS PRIOR TO
COMMENCEMENT TO WORK. ALL ERRORS
AND
OMISSIONS SHALL BE REPORTED
IMMEDIATELY
TO THE ARCHITECT. COPYRIGHT RESERVED.
THIS PLAN AND DESIGN ARE AND AT ALL
TIMES
REMAIN THE EXCLUSIVE PROPERTY OF
MATTHEW CHENG ARCHITECT INC. AND MAY
NOT BE USED OR REPRODUCED WITHOUT

Revision:

RE	YY-MM-	DESCRIPTION	DRWN	CHK
Consultant	5			

Project Title
**Proposed 6-Storey
Residential Devt**

5394,5396,5400 & 5402
207 Street Langley BC

Sheet Title
Shadow Analysis


Drawn:	AL
Checked:	MC
Scale:	12" = 1'-0"
Project Number:	17 ALP 01
Revision Date:	Dwg. No.:

Print
02/11/21

A002



MARCH 21 9AM

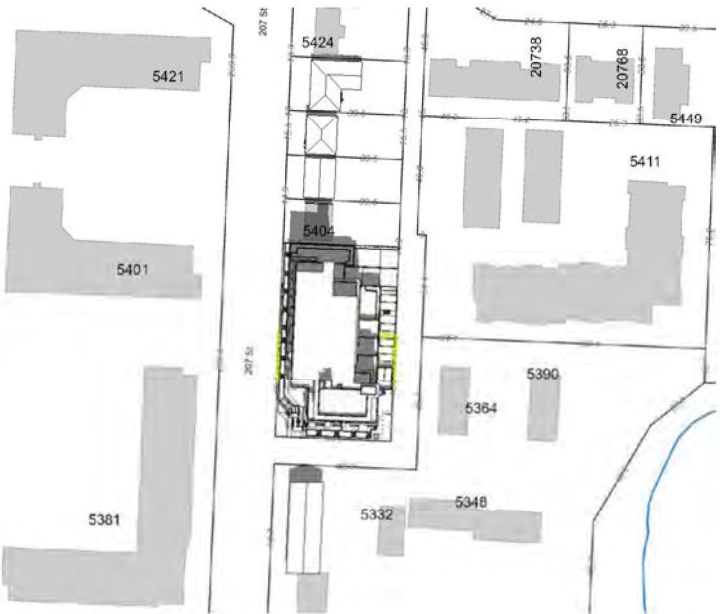


MARCH 21 12PM




MARCH 21 3PM



JUNE 21 9AM

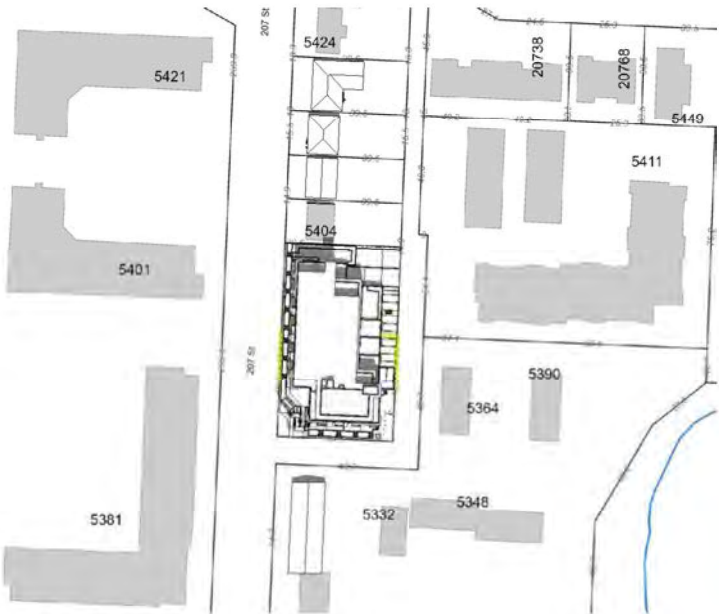


JUNE 21 12PM

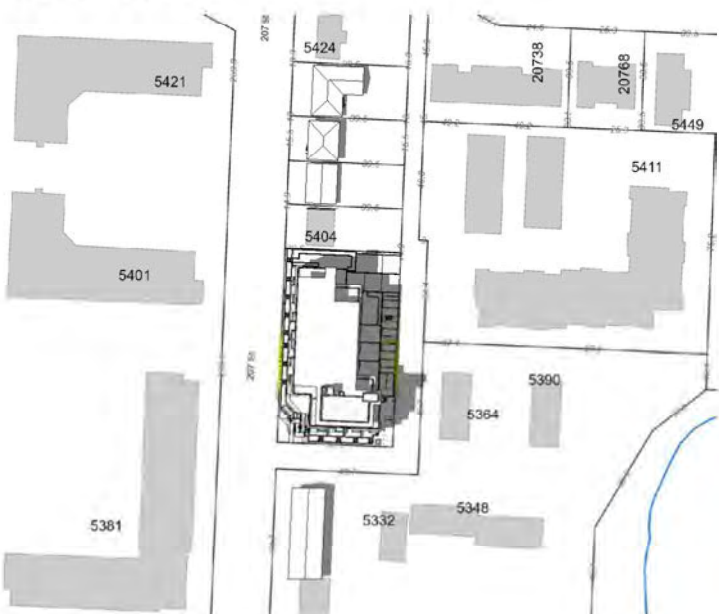


JUNE 21 3PM



SEPT 21 9AM

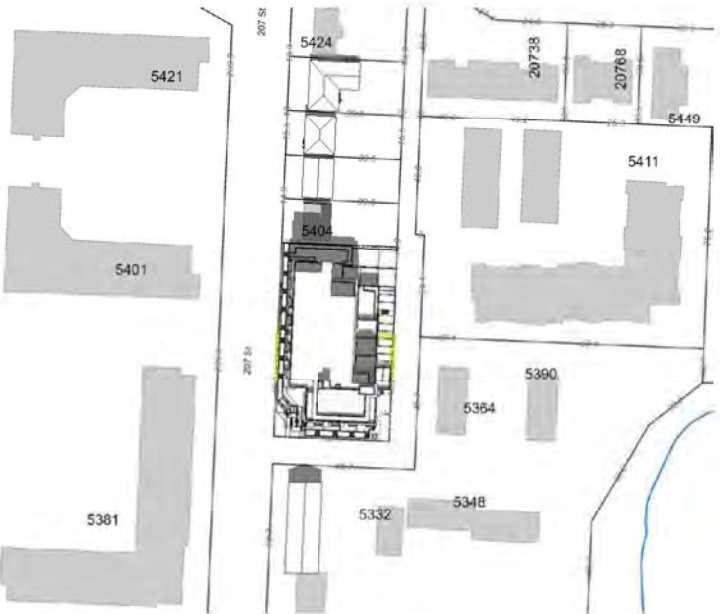

SEPT 21 12PM

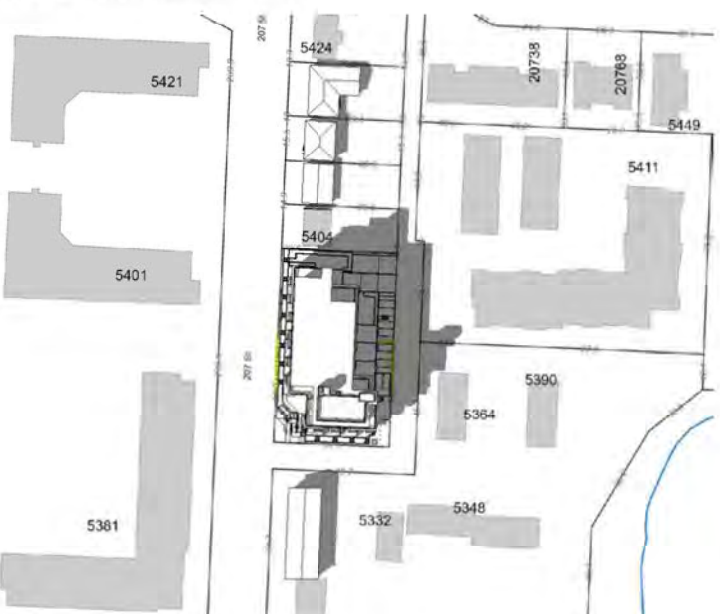

SEPT 21 3PM



1 Streetview -North of 207 Street




2 Street View- Corner 207 & Lane



3 Street View - East Lane



4 Streetview - South Lane

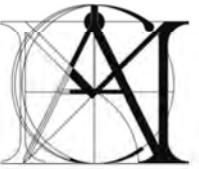

MATTHEW CHENG ARCHITECT INC.

Unit 202 - 670 EVANS AVENUE
VANCOUVER, BC V6A 2K9
Tel: (604) 731-3012 / Fax: (604) 731-3908
Cel: (604) 649-0669 / Email:
matthew@mcai.ca

THIS DRAWING MUST NOT BE SCALED. THE
GENERAL CONTRACTOR SHALL VERIFY ALL
DIMENSIONS AND LEVELS PRIOR TO
COMMENCEMENT TO WORK. ALL ERRORS
AND
OMISSIONS SHALL BE REPORTED
IMMEDIATELY
TO THE ARCHITECT. COPYRIGHT RESERVED.
THIS PLAN AND DESIGN ARE AND AT ALL
TIMES
REMAIN THE EXCLUSIVE PROPERTY OF
MATTHEW CHENG ARCHITECT INC. AND MAY
NOT BE USED OR REPRODUCED WITHOUT

Revision:

DEVELOPMENT APPLICATION

RE	YY-MM-	DESCRIPTION	DRWN	CHK
Consultant	6			

Consultant

6



Project Title

Proposed 6-Storey
Residential Devt

5394,5396,5400 & 5402
207 Street Langley BC

Sheet Title

3D Model Views

Drawn:

AL

Checked:

MC

Scale:

Project Number:

17LAP01

Revision Date:

Dwg.

No.:

Print

01/22/21

A003



1 View North of 207 Street



2 View South of 207 Street



3 View North of Lane



4 View South of Lane



**MATTHEW CHENG
ARCHITECT INC.**

Unit 202 - 670 EVANS AVENUE
VANCOUVER, BC V6A 2K9
Tel: (604) 731-3012 / Fax: (604) 731-3908
Cel: (604) 649-0669 / Email:
matthew@mcai.ca

THIS DRAWING MUST NOT BE SCALED. THE
GENERAL CONTRACTOR SHALL VERIFY ALL
DIMENSIONS AND LEVELS PRIOR TO
COMMENCEMENT TO WORK. ALL ERRORS
AND
OMISSIONS SHALL BE REPORTED
IMMEDIATELY
TO THE ARCHITECT. COPYRIGHT RESERVED.
THIS PLAN AND DESIGN ARE AND AT ALL
TIMES
REMAIN THE EXCLUSIVE PROPERTY OF
MATTHEW CHENG ARCHITECT INC. AND MAY
NOT BE USED OR REPRODUCED WITHOUT

Revision:

DEVELOPMENT APPLICATION

RE	YY-MM-	DESCRIPTION	DRWN	CHK
Consultant	6			

Consultant

6



2021-03-01

Project Title

**Proposed 6-Storey
Residential Devt**

5394,5396,5400 & 5402
207 Street Langley BC

Sheet Title

3D Model Views

Drawn:

AL

Checked:

MC

Scale:

Project Number:

17LAP01

Revision Date:

Dwg.


No.:

Print
09/25/20

A004




ASSUMED HYDRANT LOCATION
TBC @ DESIGN DETAIL

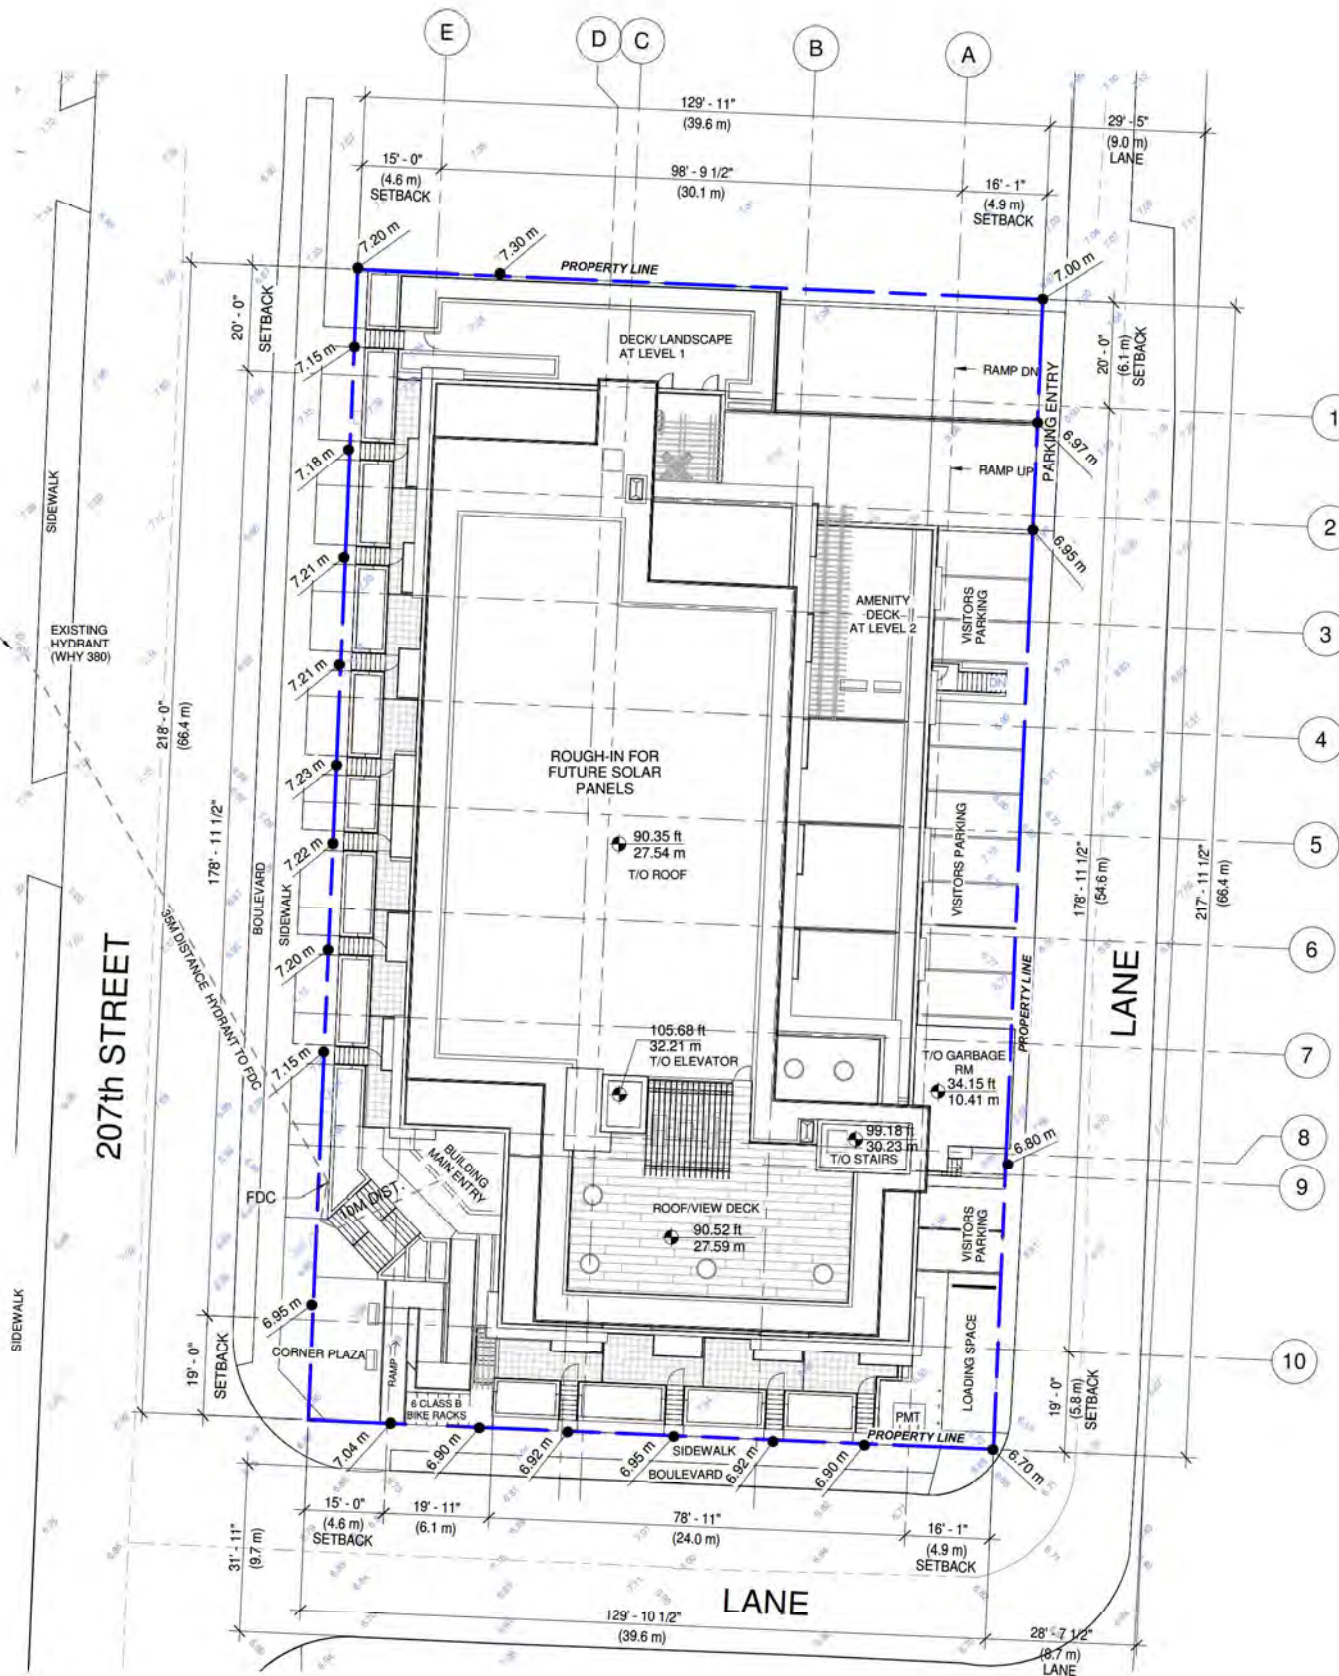

NOTE:
ASSUMED HYDRANT LOCATION IS BETWEEN THE FIRE
FLOW TESTED HYDRANTS ALONG 207 STREET
(WHY473 & WHY810)

1 Site Plan
1 : 200

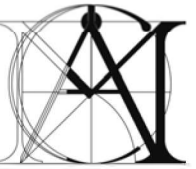

**MATTHEW CHENG
ARCHITECT INC.**

Unit 202 - 670 EVANS AVENUE
VANCOUVER, BC V6A 2K9
Tel: (604) 731-3012 / Fax: (604) 731-3908
Cel: (604) 649-0669 / Email:
matthew@mcai.ca

THIS DRAWING MUST NOT BE SCALED. THE
GENERAL CONTRACTOR SHALL VERIFY ALL
DIMENSIONS AND LEVELS PRIOR TO
COMMENCEMENT TO WORK. ALL ERRORS
AND
OMISSIONS SHALL BE REPORTED
IMMEDIATELY
TO THE ARCHITECT. COPYRIGHT RESERVED.
THIS PLAN AND DESIGN ARE AND AT ALL
TIMES
REMAIN THE EXCLUSIVE PROPERTY OF
MATTHEW CHENG ARCHITECT INC. AND MAY
NOT BE USED OR REPRODUCED WITHOUT

Revision:

DEVELOPMENT APPLICATION

RE	YY-MM	DESCRIPTION	DRWN	CHK
Consultant	5			

2021-03-01



Project Title

**Proposed 6-Storey
Residential Devt**

5394,5396,5400 & 5402
207 Street Langley BC

Sheet Title

Site Plan

Drawn:
AL

Checked:
MC


Scale:
1 : 200

Project Number:
17LAP01

Revision Date: Dwg.
No.:

Print
09/01/20

A100

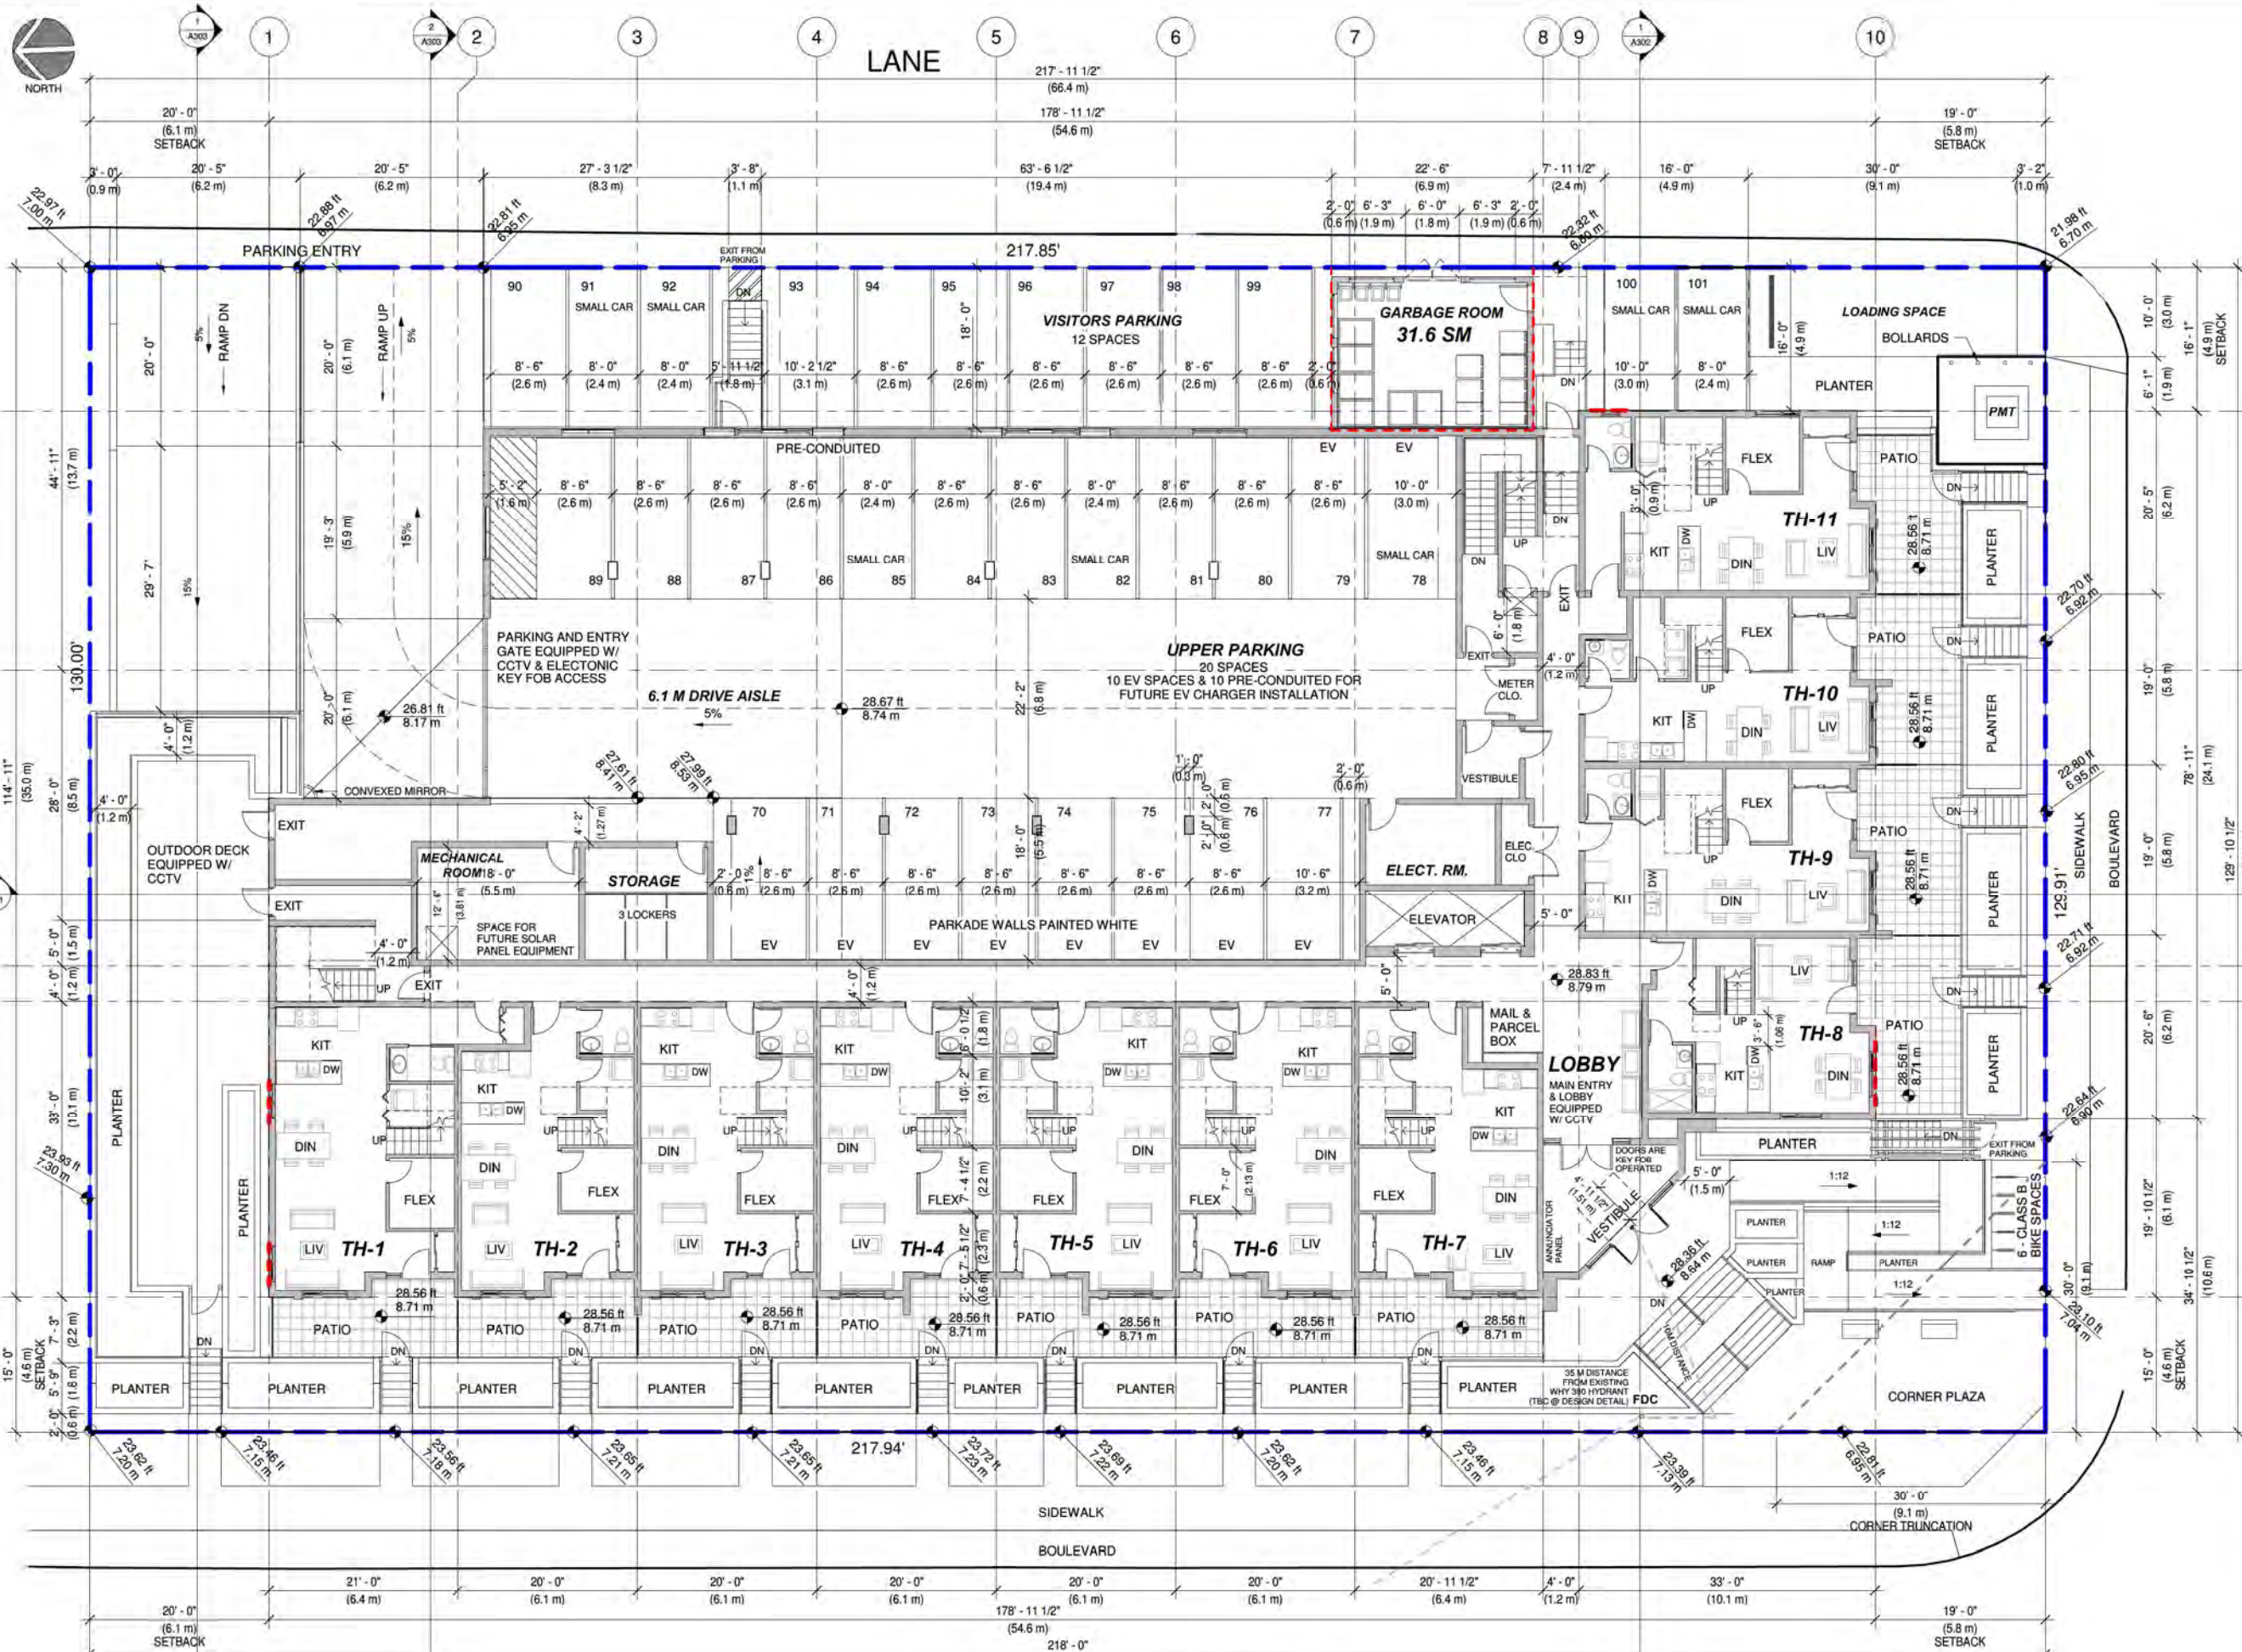

1 Level 1 Plan
1 : 100
207th STREET



MATTHEW CHENG ARCHITECT INC.
Unit 202 - 670 EVANS AVENUE
VANCOUVER, BC V6A 2K9
Tel: (604) 731-3012 / Fax: (604) 731-3908
Cel: (604) 649-0669 / Email: matthew@mcai.ca

THIS DRAWING MUST NOT BE SCALED. THE GENERAL CONTRACTOR SHALL VERIFY ALL DIMENSIONS AND LEVELS PRIOR TO COMMENCEMENT TO WORK. ALL ERRORS AND OMISSIONS SHALL BE REPORTED IMMEDIATELY TO THE ARCHITECT. COPYRIGHT RESERVED. THIS PLAN AND DESIGN ARE AND AT ALL TIMES REMAIN THE EXCLUSIVE PROPERTY OF MATTHEW CHENG ARCHITECT INC. AND MAY NOT BE USED OR REPRODUCED WITHOUT

Revision:

1	Oct. 23, 2020	Issued for Devt Application		
RE	YY-MM-	DESCRIPTION	DRWN	CHK
Consultant				



Project Title
Proposed 6-Storey Residential Devt

5394.5396.5400 & 5402
207 Street Langley BC

Sheet Title
Level 1

NOTE:
--- TO BE PROVIDED WITH ALTERNATIVE SOLUTION

Drawn:	AL
Checked:	MC
Scale:	1 : 100
Project Number:	17LAP01
Revision Date:	Oct. 23, 2020
Dwg. No.:	
Print	07/18/17

A102



**MATTHEW CHENG
ARCHITECT INC.**

Unit 202 - 670 EVANS AVENUE
VANCOUVER, BC V6A 2K9
Tel: (604) 731-3012 / Fax: (604) 731-3908
Cell: (604) 649-0669 / Email:
MATTHEW@MCAI.CA

THIS DRAWING MUST NOT BE SCALED. THE
GENERAL CONTRACTOR SHALL VERIFY ALL
DIMENSIONS AND LEVELS PRIOR TO
COMMENCEMENT TO WORK. ALL ERRORS
AND
OMISSIONS SHALL BE REPORTED
IMMEDIATELY
TO THE ARCHITECT. COPYRIGHT RESERVED.
THIS PLAN AND DESIGN ARE AND AT ALL
TIMES
REMAIN THE EXCLUSIVE PROPERTY OF
MATTHEW CHENG ARCHITECT INC. AND MAY
NOT BE USED OR REPRODUCED WITHOUT

Revision:

DEVELOPMENT APPLICATION

RE	YY-MM	DESCRIPTION	DRWN	CHK
Consultant	5			

2021-03-01



Project Title

**Proposed 6-Storey
Residential Devt**

5394, 5396, 5400 & 5402
207 Street Langley BC

Sheet Title
Level 2

NOTE:
TO BE PROVIDED
WITH ALTERNATIVE
SOLUTION

Drawn:
AL

Checked:
MC


Scale:
1 : 100

Project Number:
17LAP01

Revision Date:
Dwg. No.:

Print
07/18/17

A103

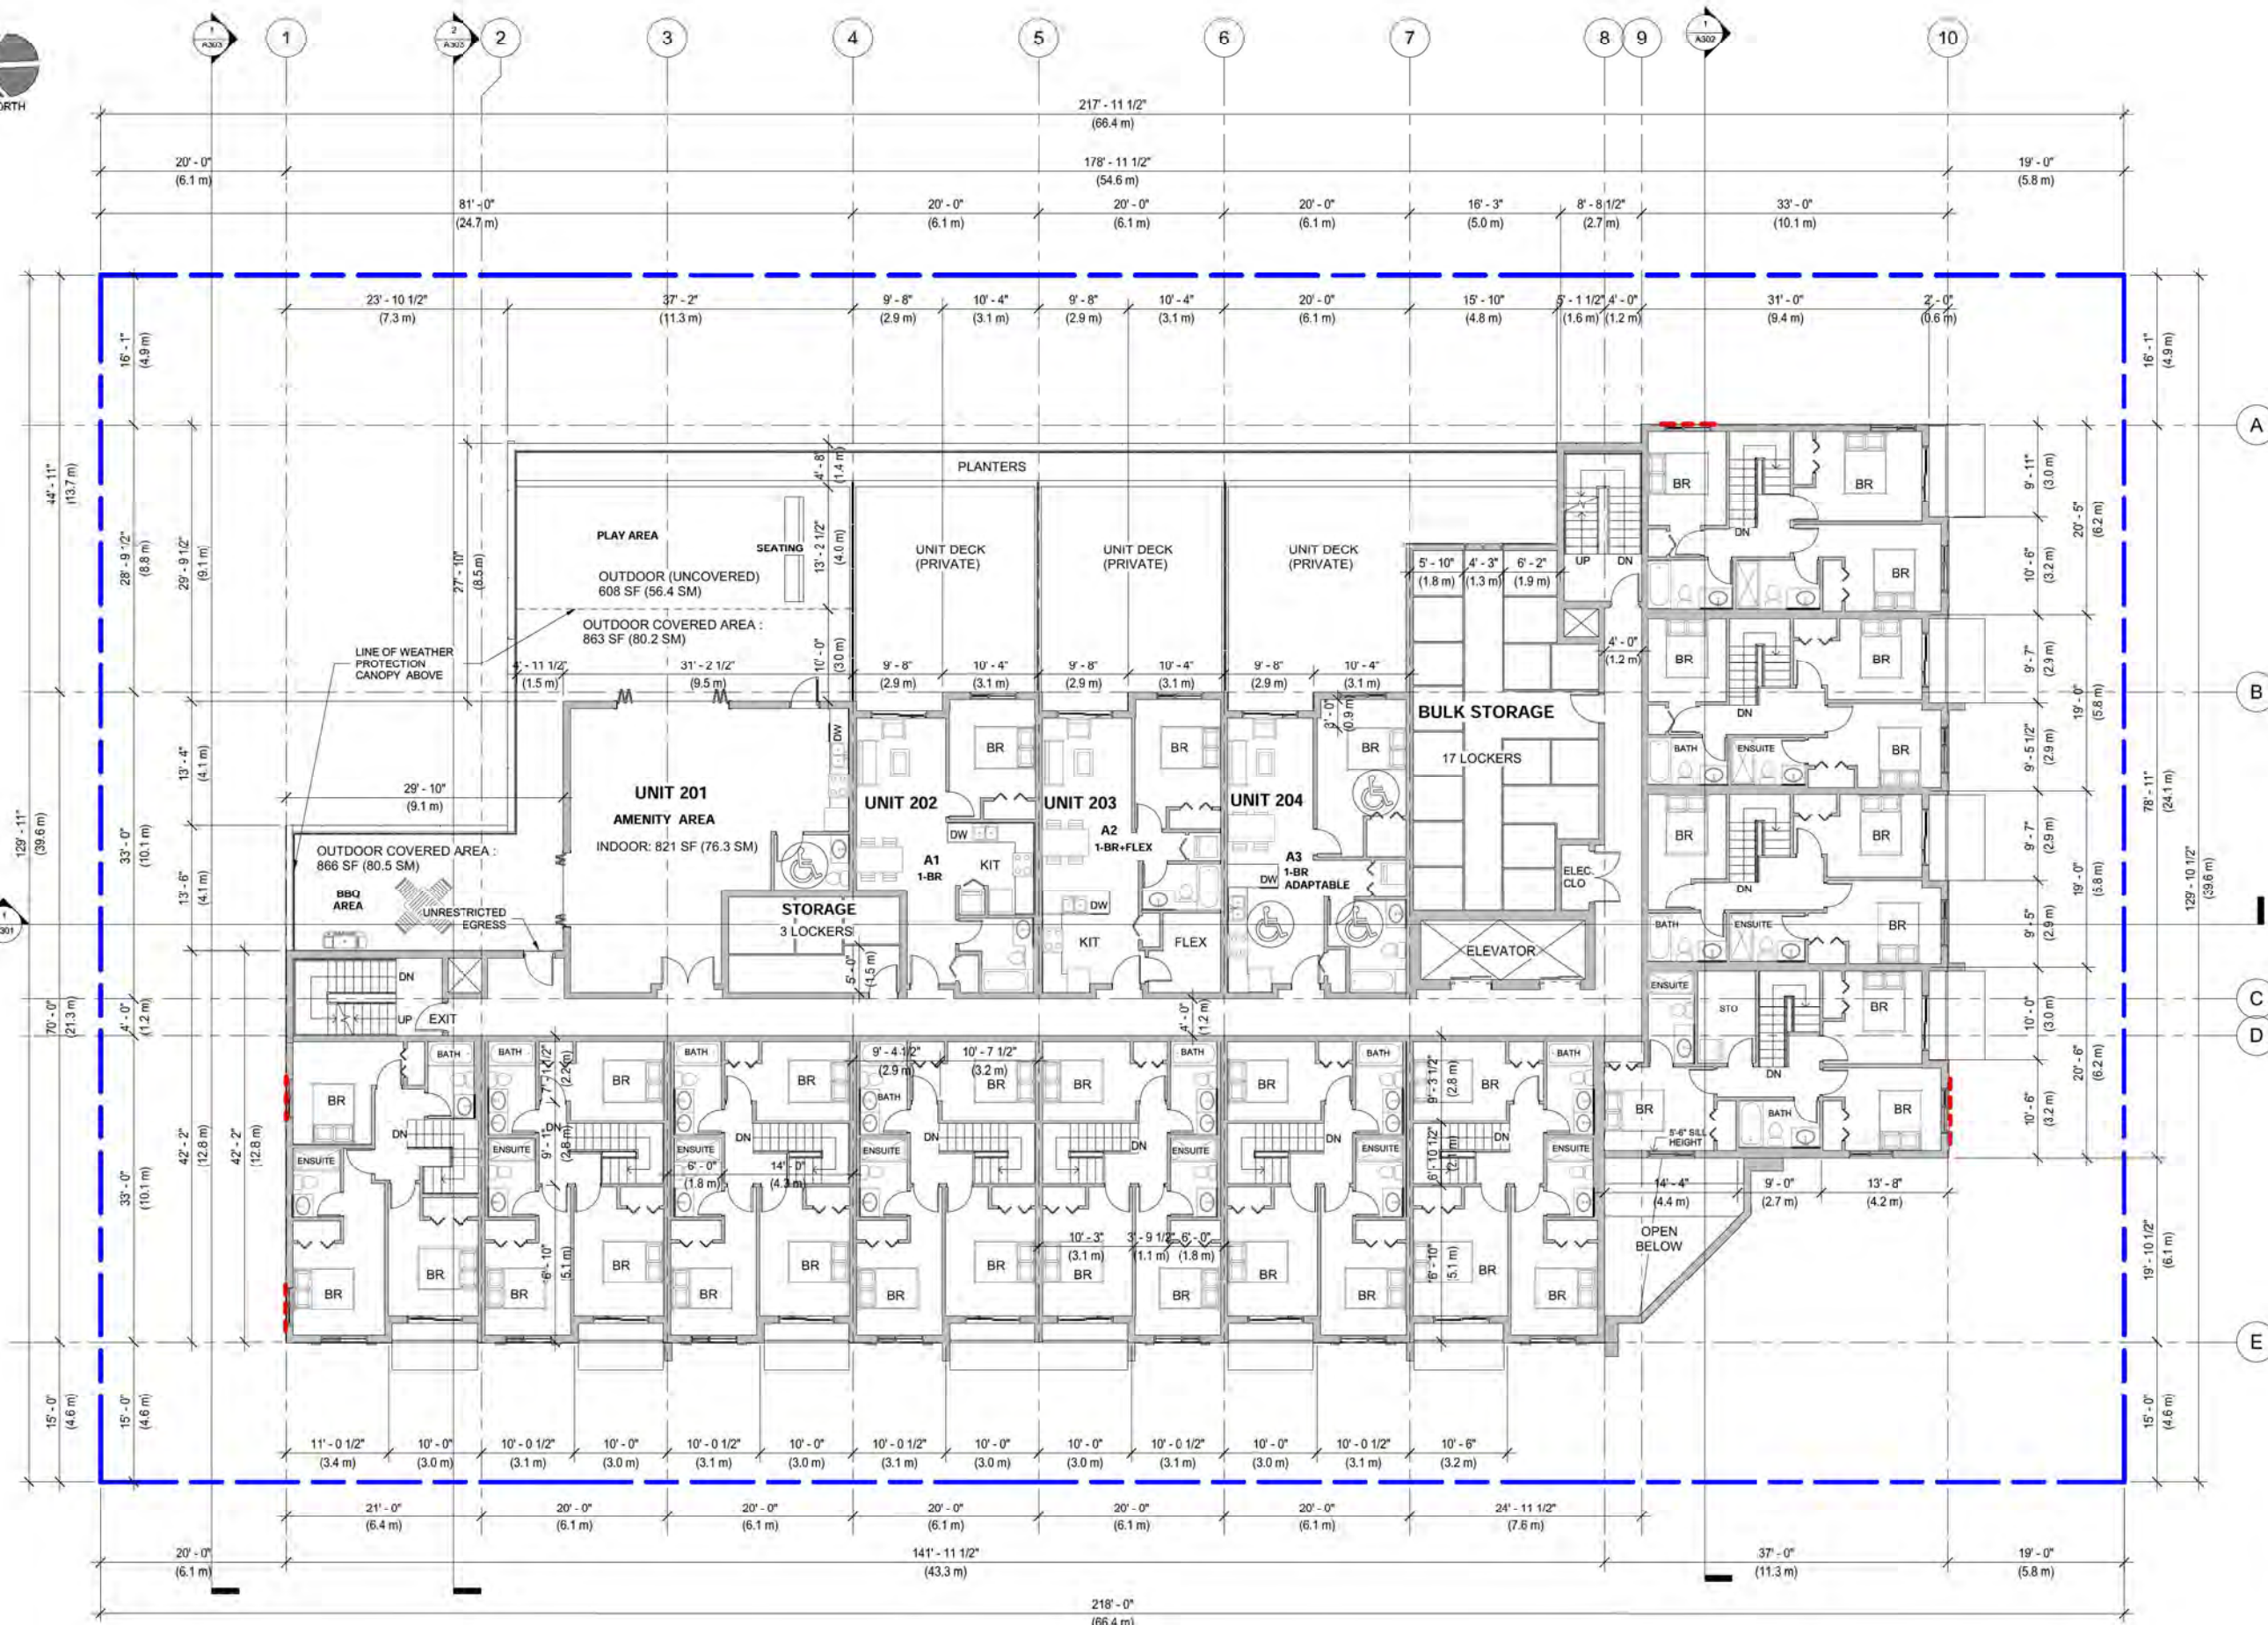

Level 2 Plan
1 : 100



**MATTHEW CHENG
ARCHITECT INC.**
Unit 202 - 670 EVANS AVENUE
VANCOUVER, BC V6A 2K9
Tel: (604) 731-3012 / Fax: (604) 731-3908
Cel: (604) 649-0669 / Email:
matthew@mcai.ca

THIS DRAWING MUST NOT BE SCALED. THE
GENERAL CONTRACTOR SHALL VERIFY ALL
DIMENSIONS AND LEVELS PRIOR TO
COMMENCEMENT TO WORK. ALL ERRORS
AND
OMISSIONS SHALL BE REPORTED
IMMEDIATELY
TO THE ARCHITECT. COPYRIGHT RESERVED.
THIS PLAN AND DESIGN ARE AND AT ALL
TIMES
REMAIN THE EXCLUSIVE PROPERTY OF
MATTHEW CHENG ARCHITECT INC. AND MAY
NOT BE USED OR REPRODUCED WITHOUT

Revision:
DEVELOPMENT APPLICATION

RE	YY-MM	DESCRIPTION	DRWN	CHK
----	-------	-------------	------	-----

Consultant



2021-03-01

Project Title
**Proposed 6-Storey
Residential Devt**

5394.5396.5400 & 5402
207 Street Langley BC

Sheet Title
Level 3

Drawn:
AL


Checked:
MC

Scale:
1 : 100


Project Number:
17LAP01

Revision Date:
Dwg.
No.:

Print
01/22/19
A104

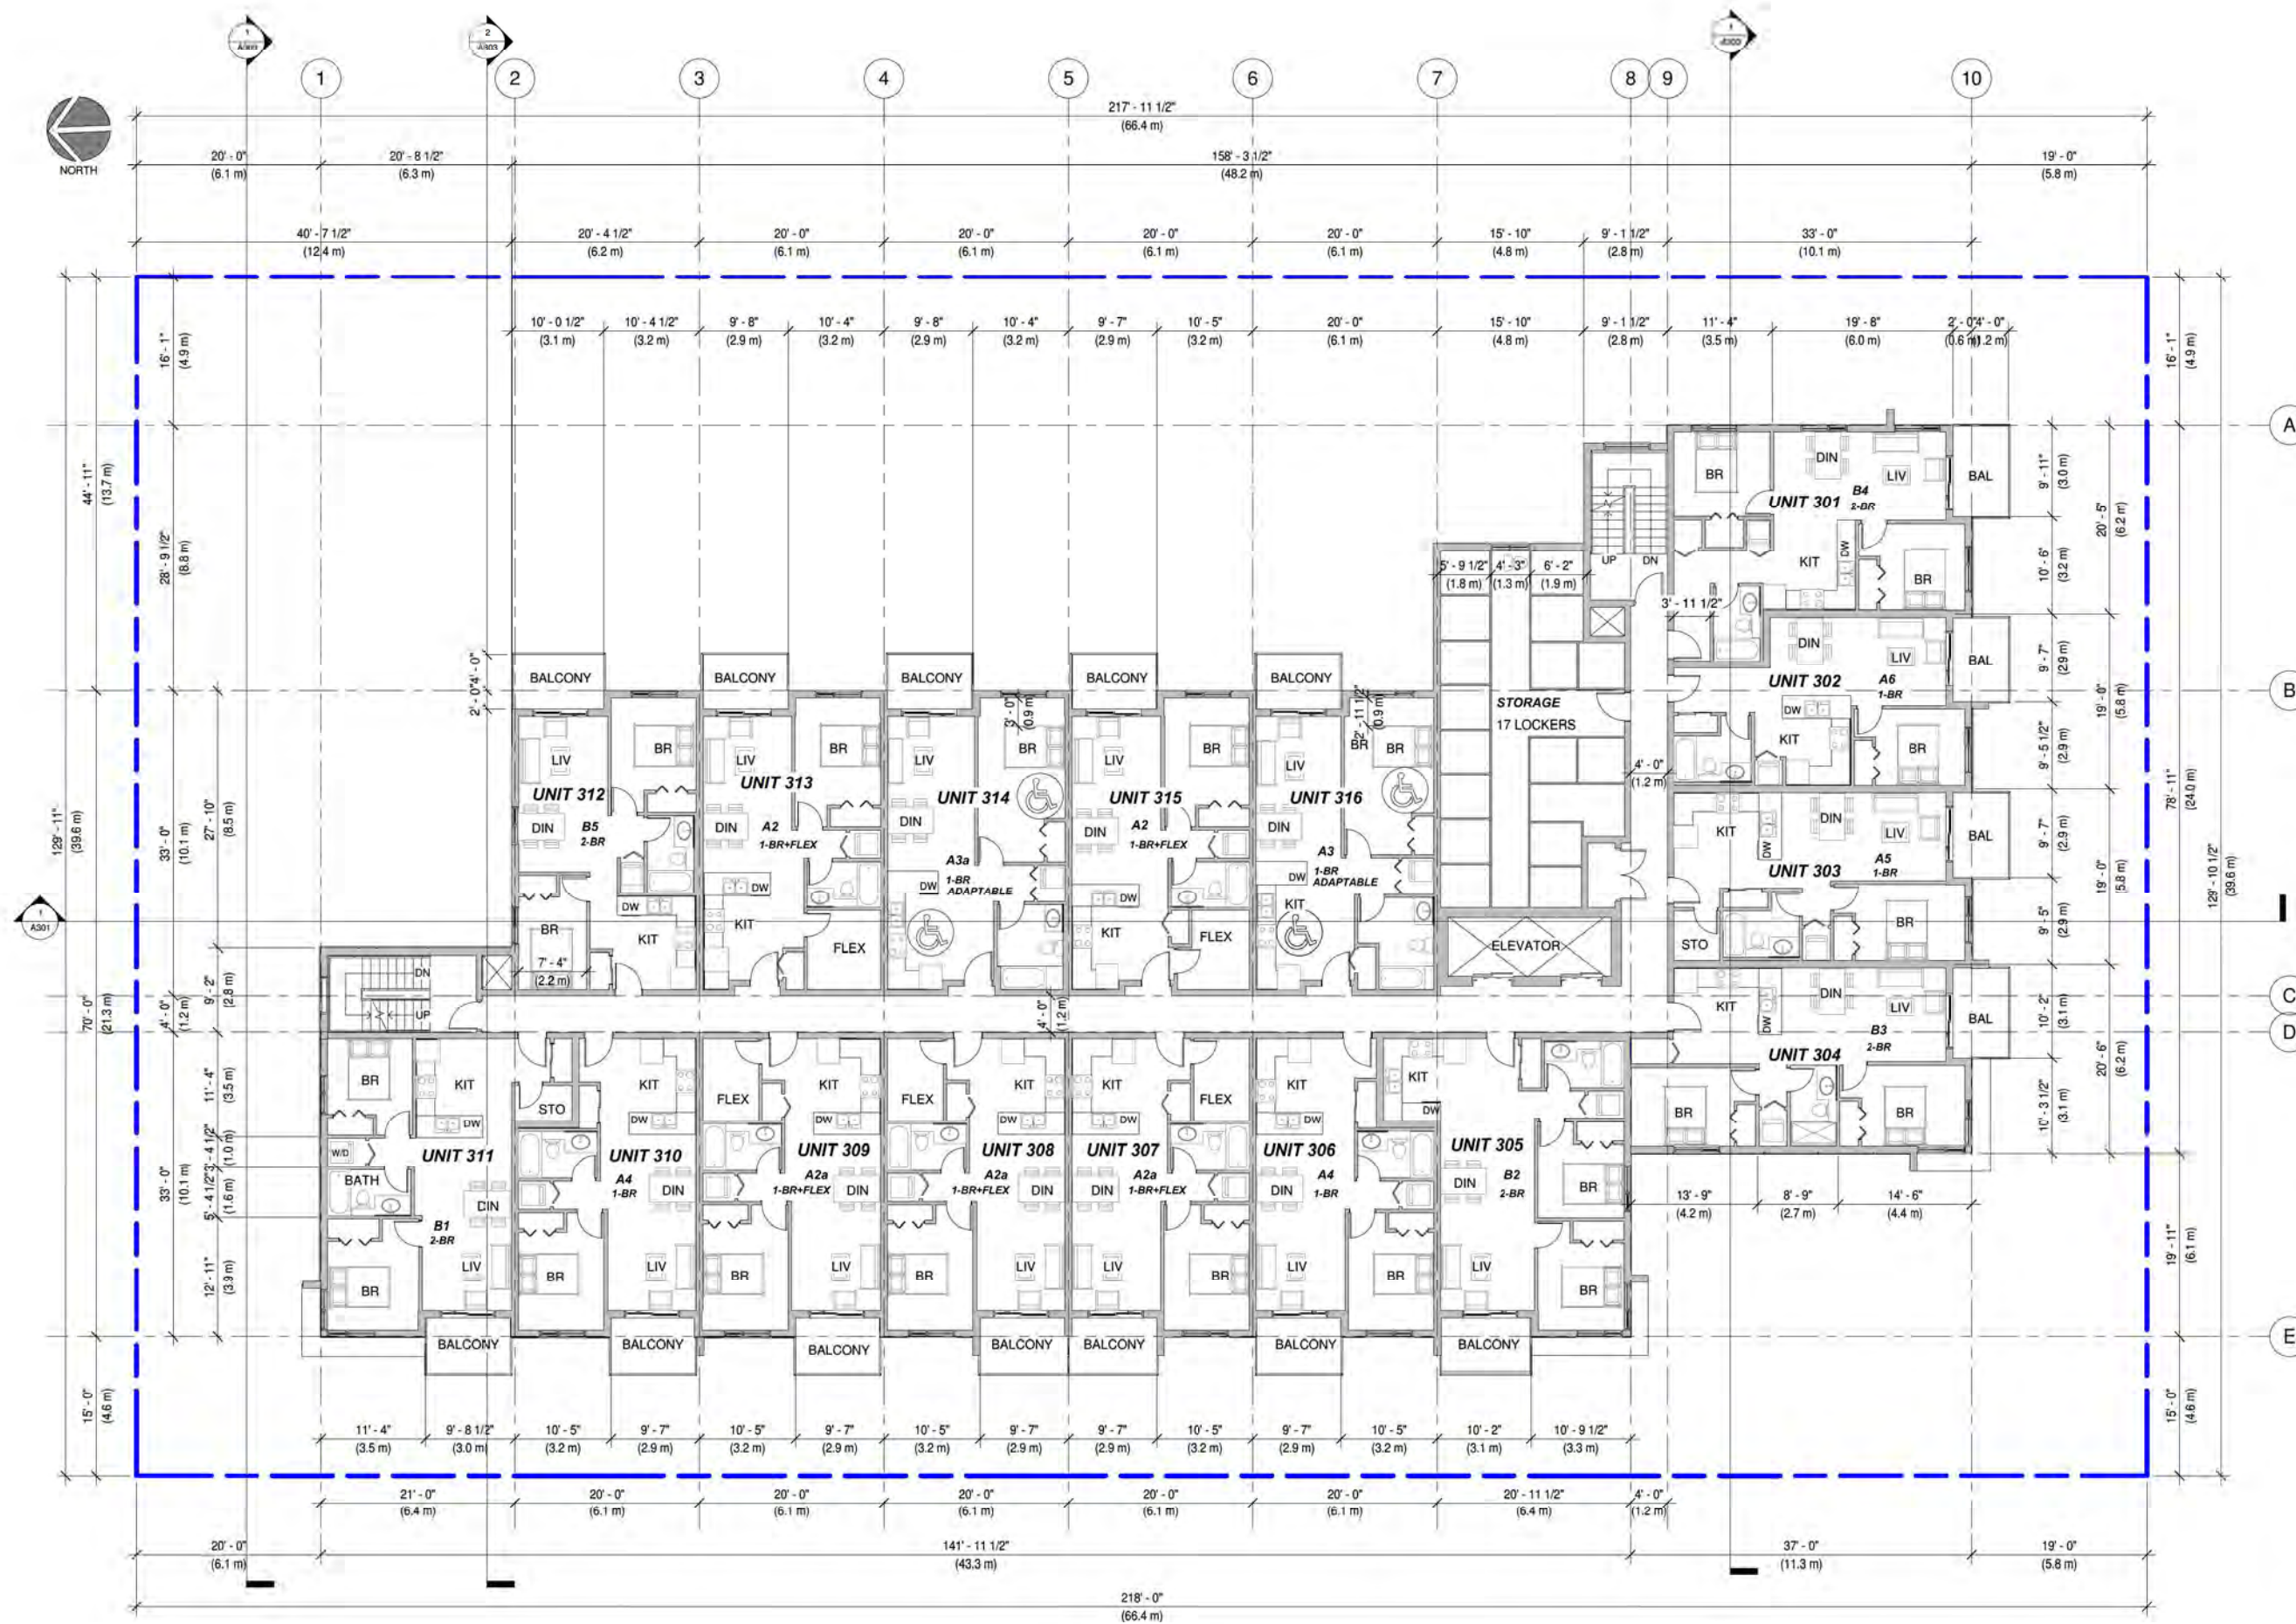

Level 3 Plan
1 : 100

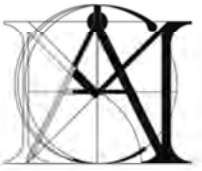

**MATTHEW CHENG
ARCHITECT INC.**

Unit 202 - 670 EVANS AVENUE
VANCOUVER, BC V6A 2K9
Tel: (604) 731-3012 / Fax: (604) 731-3908
Cel: (604) 649-0669 / Email:
matthew@mcai.ca

THIS DRAWING MUST NOT BE SCALED. THE
GENERAL CONTRACTOR SHALL VERIFY ALL
DIMENSIONS AND LEVELS PRIOR TO
COMMENCEMENT TO WORK. ALL ERRORS
AND
OMISSIONS SHALL BE REPORTED
IMMEDIATELY
TO THE ARCHITECT. COPYRIGHT RESERVED.
THIS PLAN AND DESIGN ARE AND AT ALL
TIMES
REMAIN THE EXCLUSIVE PROPERTY OF
MATTHEW CHENG ARCHITECT INC. AND MAY
NOT BE USED OR REPRODUCED WITHOUT

Revision:

DEVELOPMENT APPLICATION

RE	YY-MM	DESCRIPTION	DRWN	CHK
Consultant				

Consultant



2021-03-01

Project Title

**Proposed 6-Storey
Residential Devt**

5394.5396.5400 & 5402
207 Street Langley BC

Sheet Title

Level 4

Drawn:
AL

Checked:
MC


Scale:
1 : 100

Project Number:
17LAP01


Revision Date: Dwg.
No.:

Print
04/29/20

A105

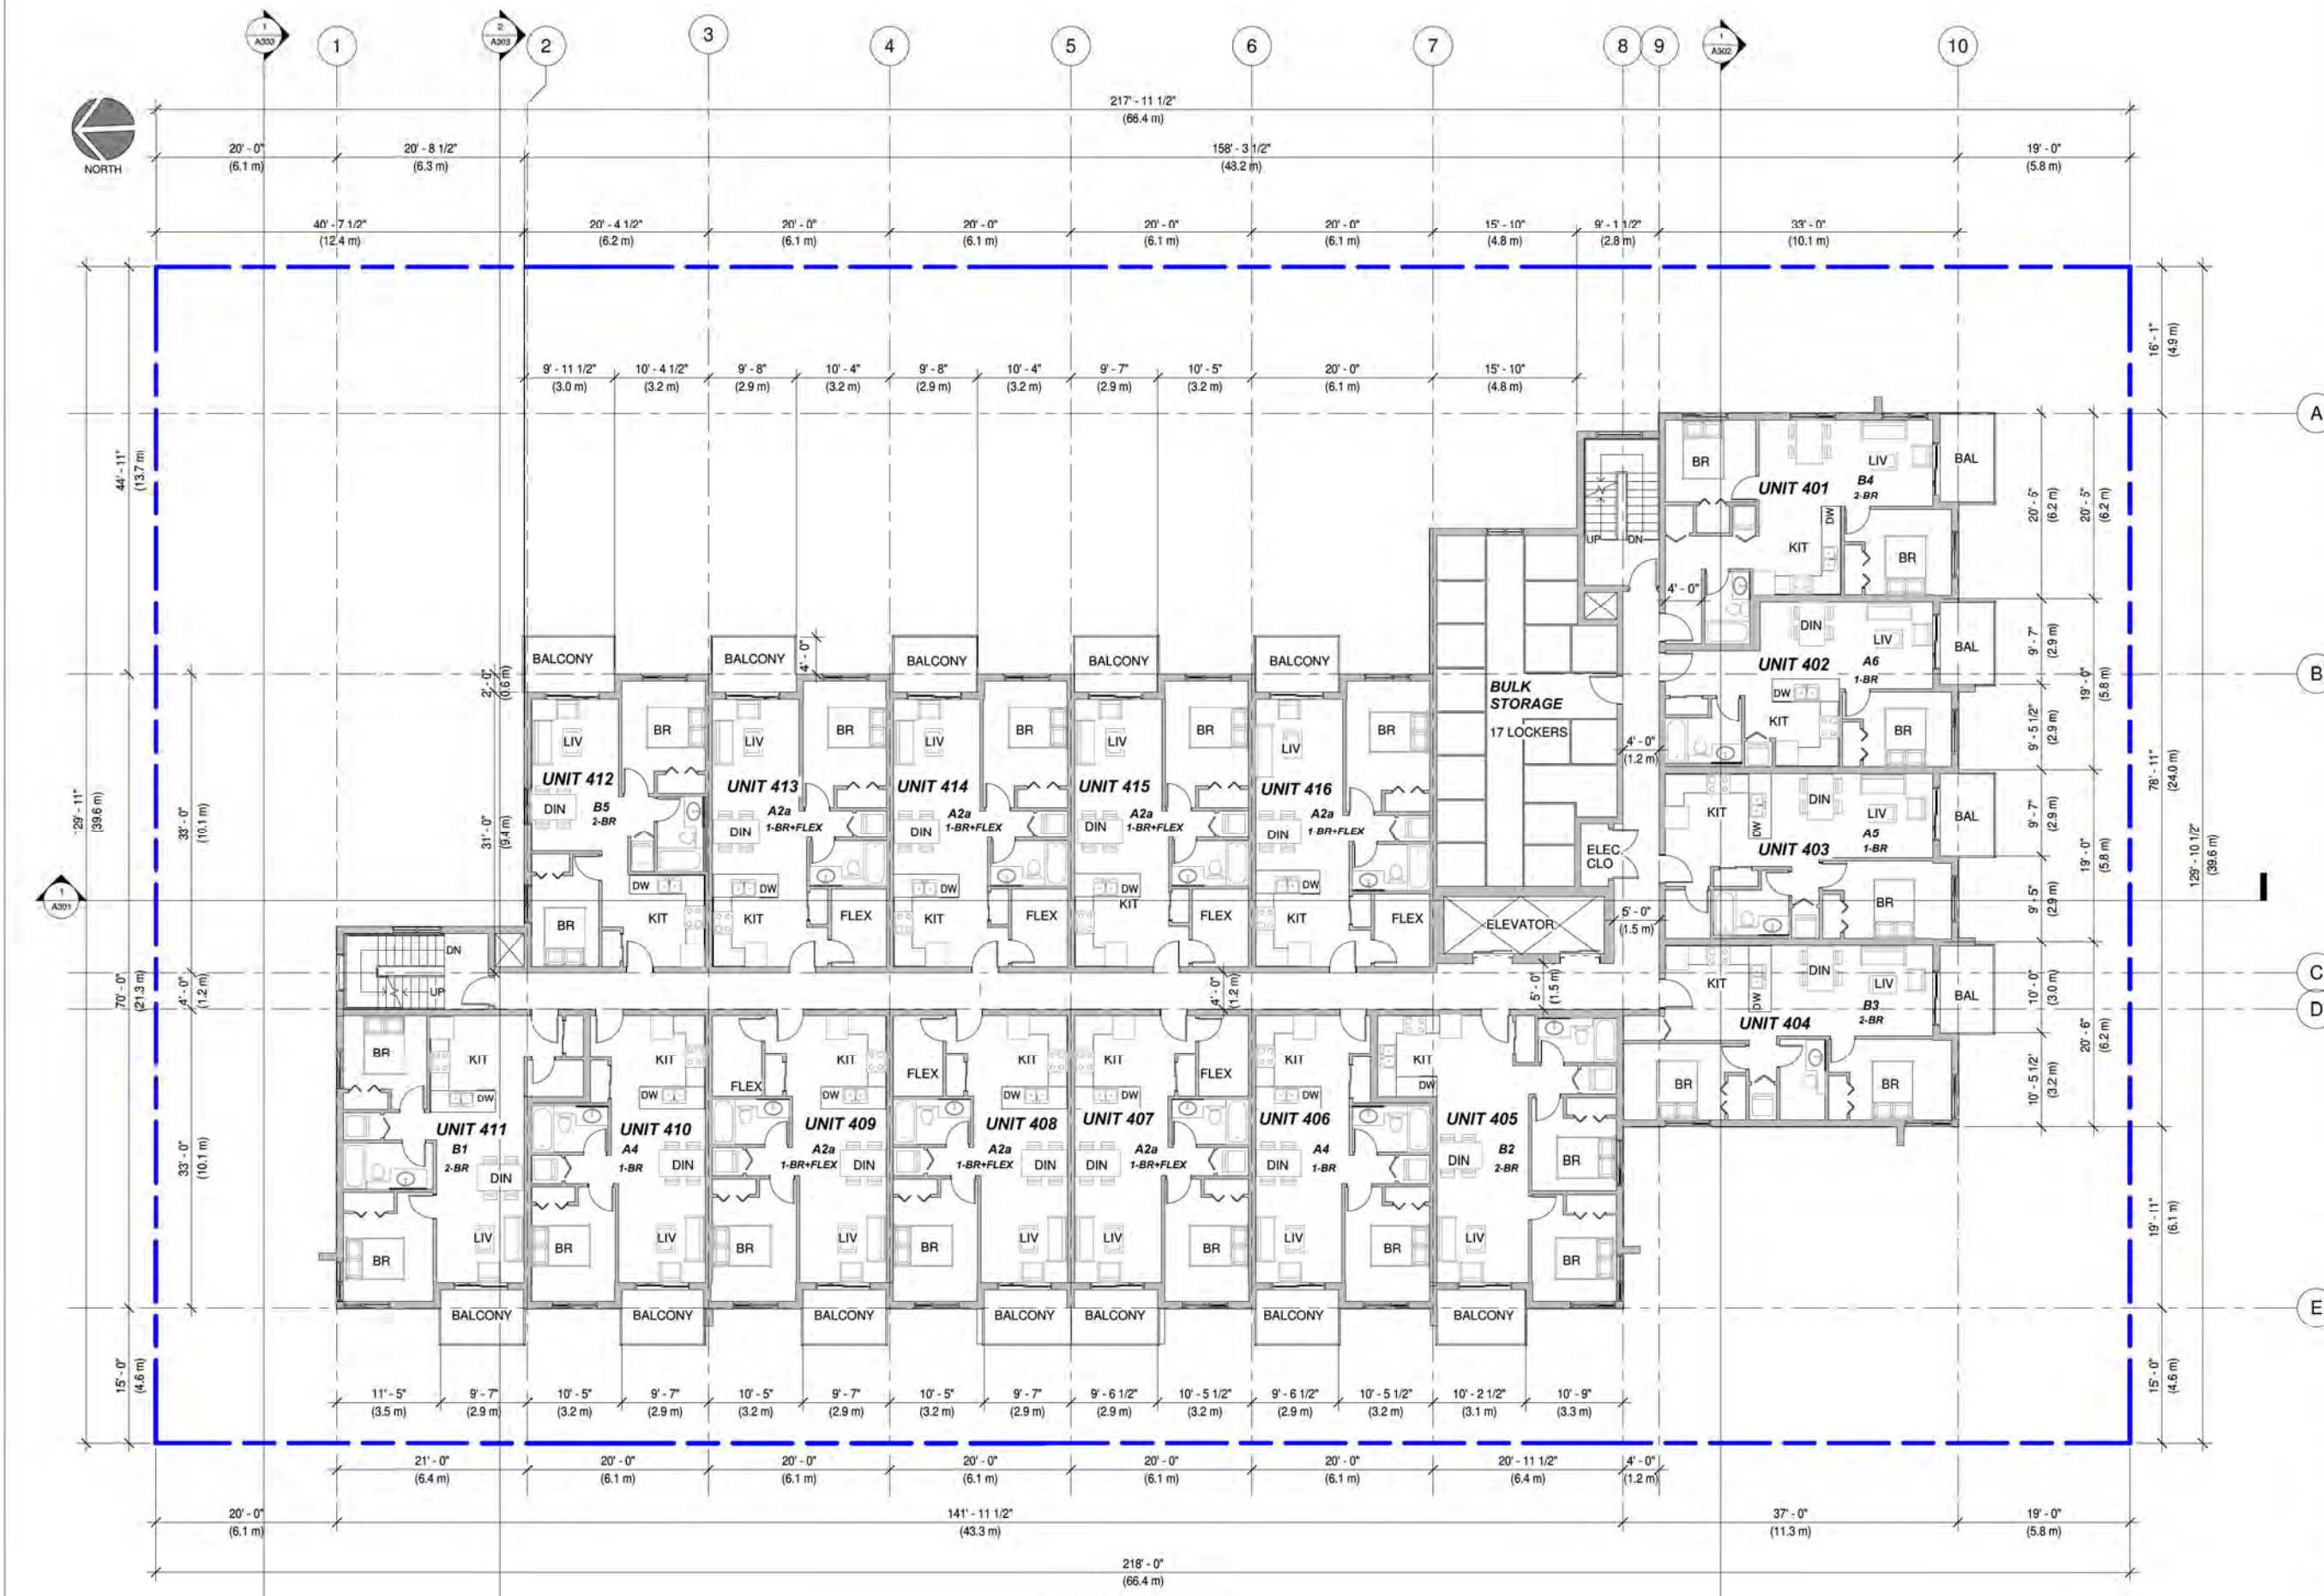

Level 4 Plan
1 : 100

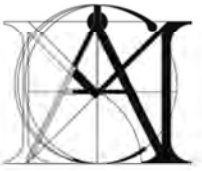

**MATTHEW CHENG
ARCHITECT INC.**

Unit 202 - 670 EVANS AVENUE
VANCOUVER, BC V6A 2K9
Tel: (604) 731-3012 / Fax: (604) 731-3908
Cel: (604) 649-0669 / Email:
matthew@mcai.ca

THIS DRAWING MUST NOT BE SCALED. THE
GENERAL CONTRACTOR SHALL VERIFY ALL
DIMENSIONS AND LEVELS PRIOR TO
COMMENCEMENT TO WORK. ALL ERRORS
AND
OMISSIONS SHALL BE REPORTED
IMMEDIATELY
TO THE ARCHITECT. COPYRIGHT RESERVED.
THIS PLAN AND DESIGN ARE AND AT ALL
TIMES
REMAIN THE EXCLUSIVE PROPERTY OF
MATTHEW CHENG ARCHITECT INC. AND MAY
NOT BE USED OR REPRODUCED WITHOUT

Revision:

DEVELOPMENT APPLICATION

RE	YY-MM	DESCRIPTION	DRWN	CHK
Consultant				
5				

Consultant



2021-03-01

Project Title

**Proposed 6-Storey
Residential Devt**

5394.5396.5400 & 5402
207 Street Langley BC

Sheet Title

Level 5

Drawn:
AL

Checked:
MC


Scale:
1 : 100

Project Number:
17LAP01


Revision Date: Dwg.
No.:

Print
03/31/20

A106

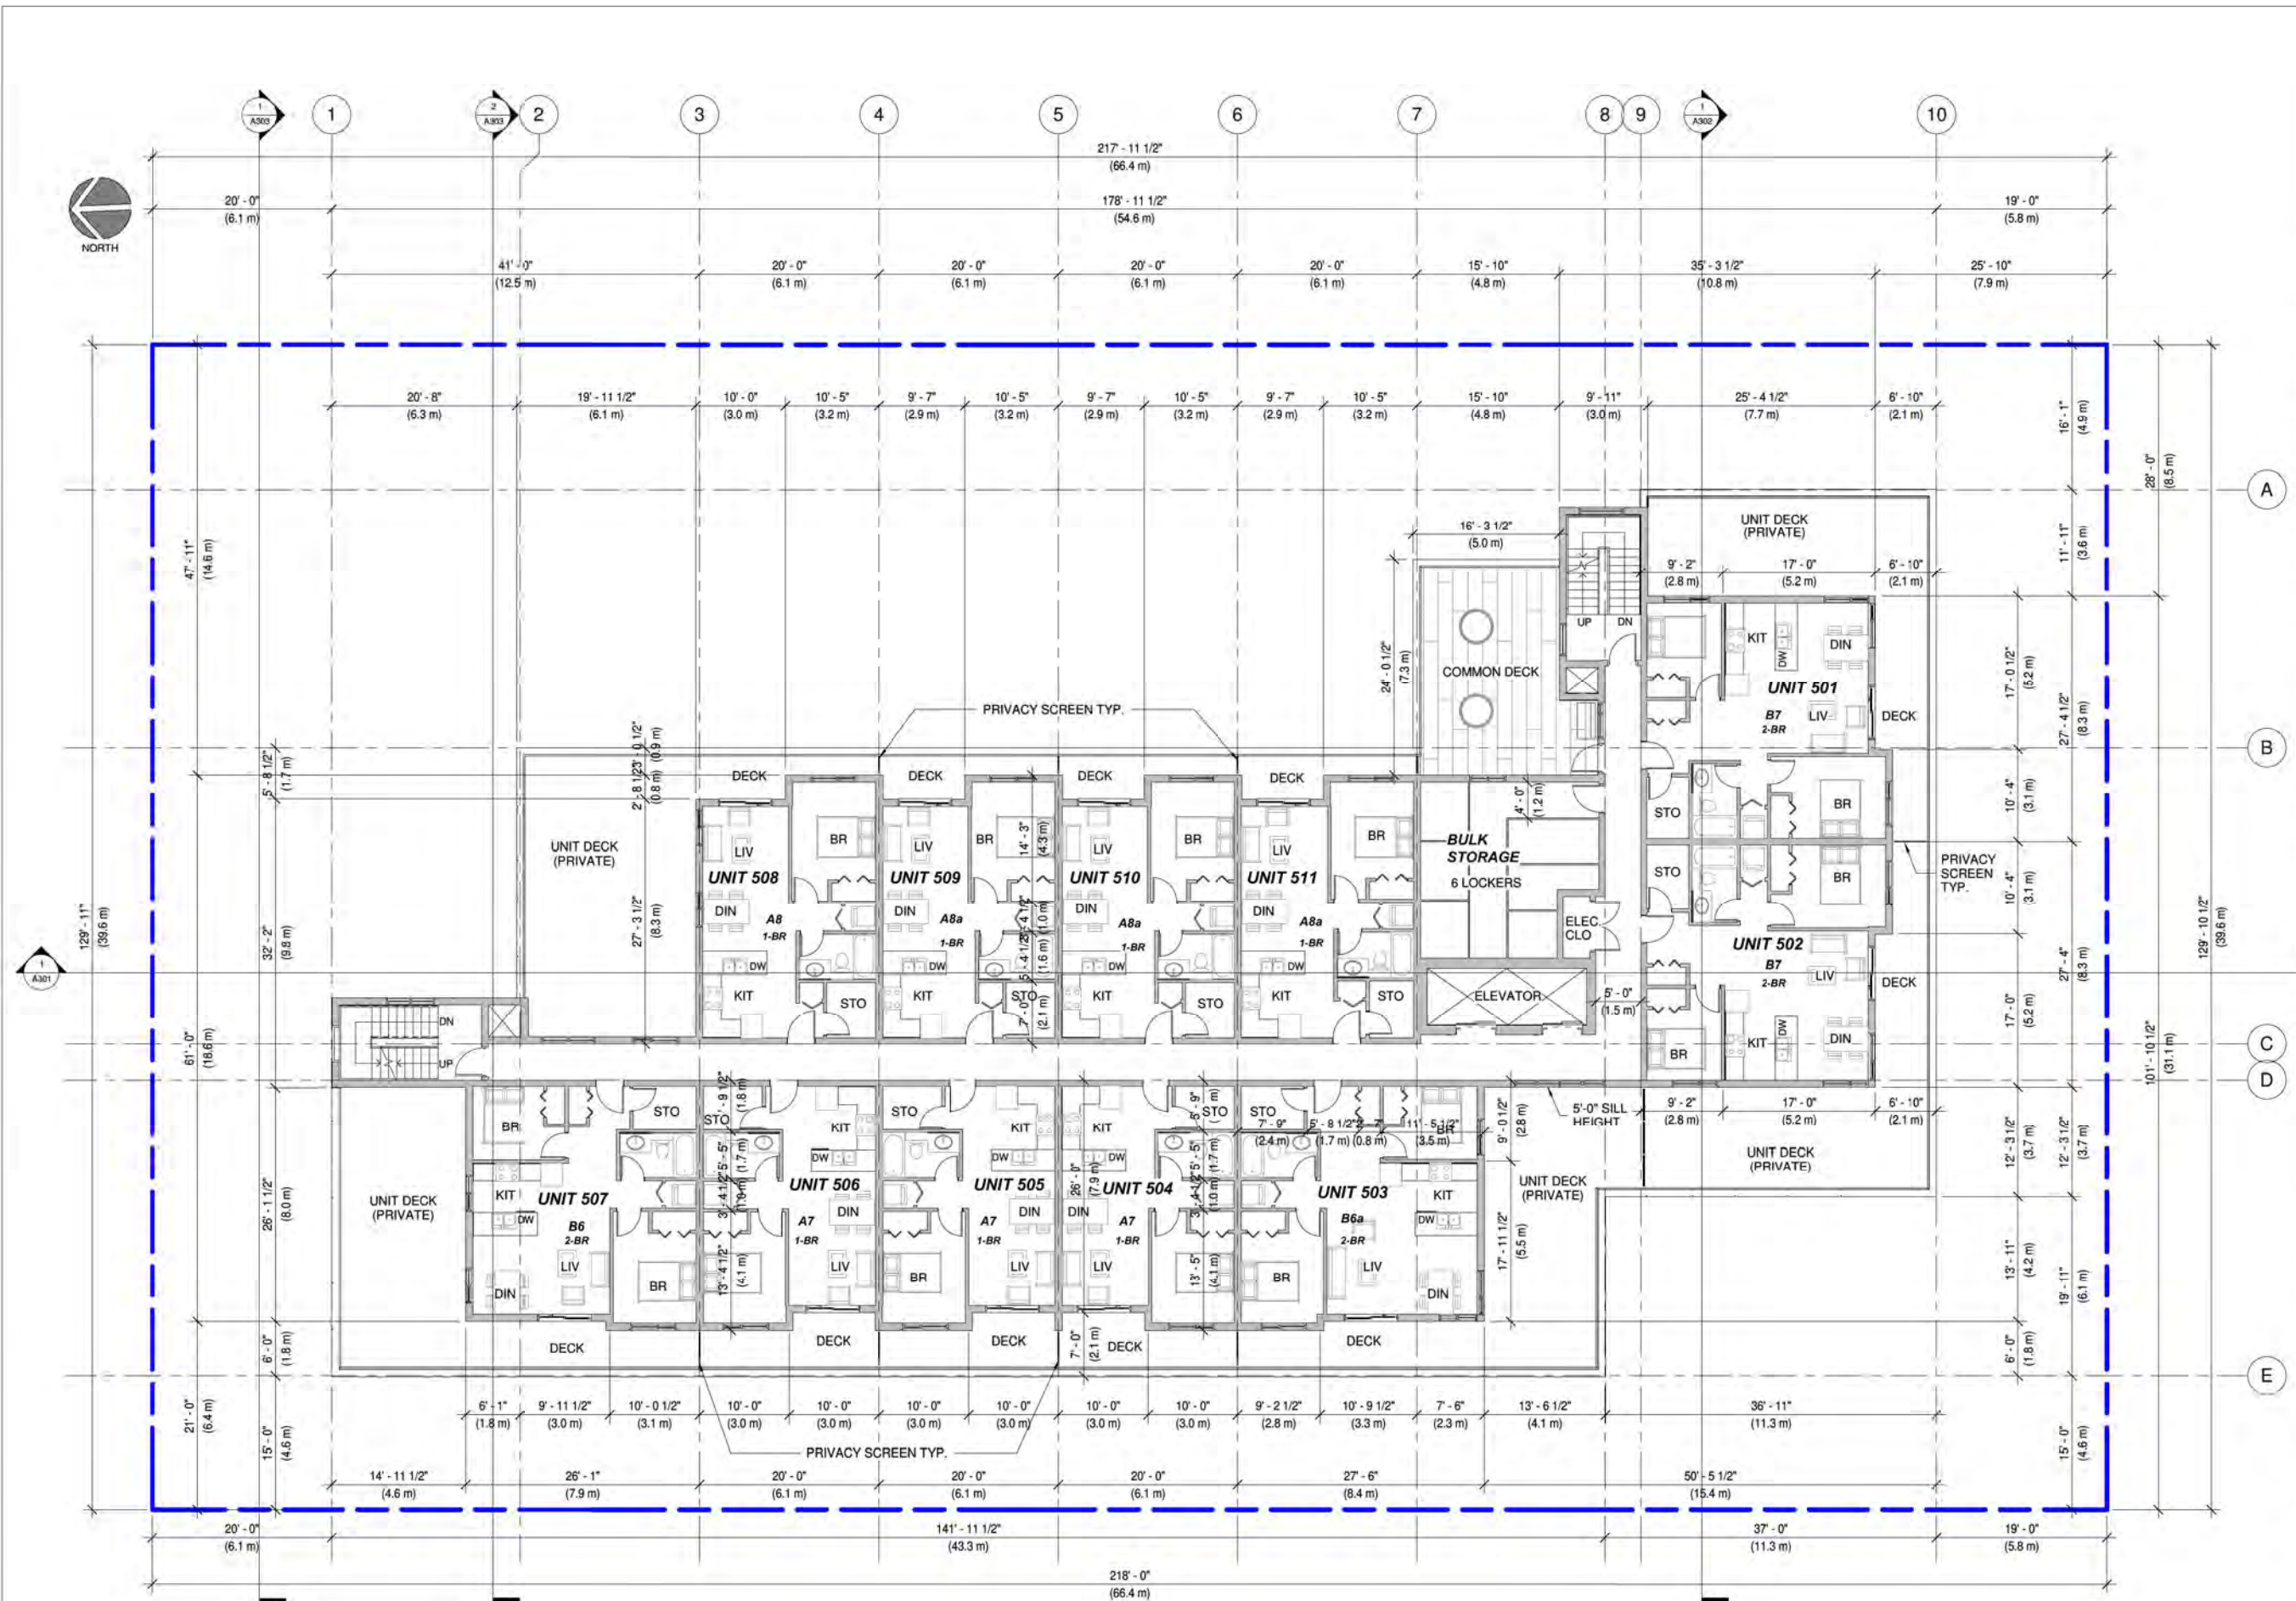

1 Level 5 Plan
1 : 100

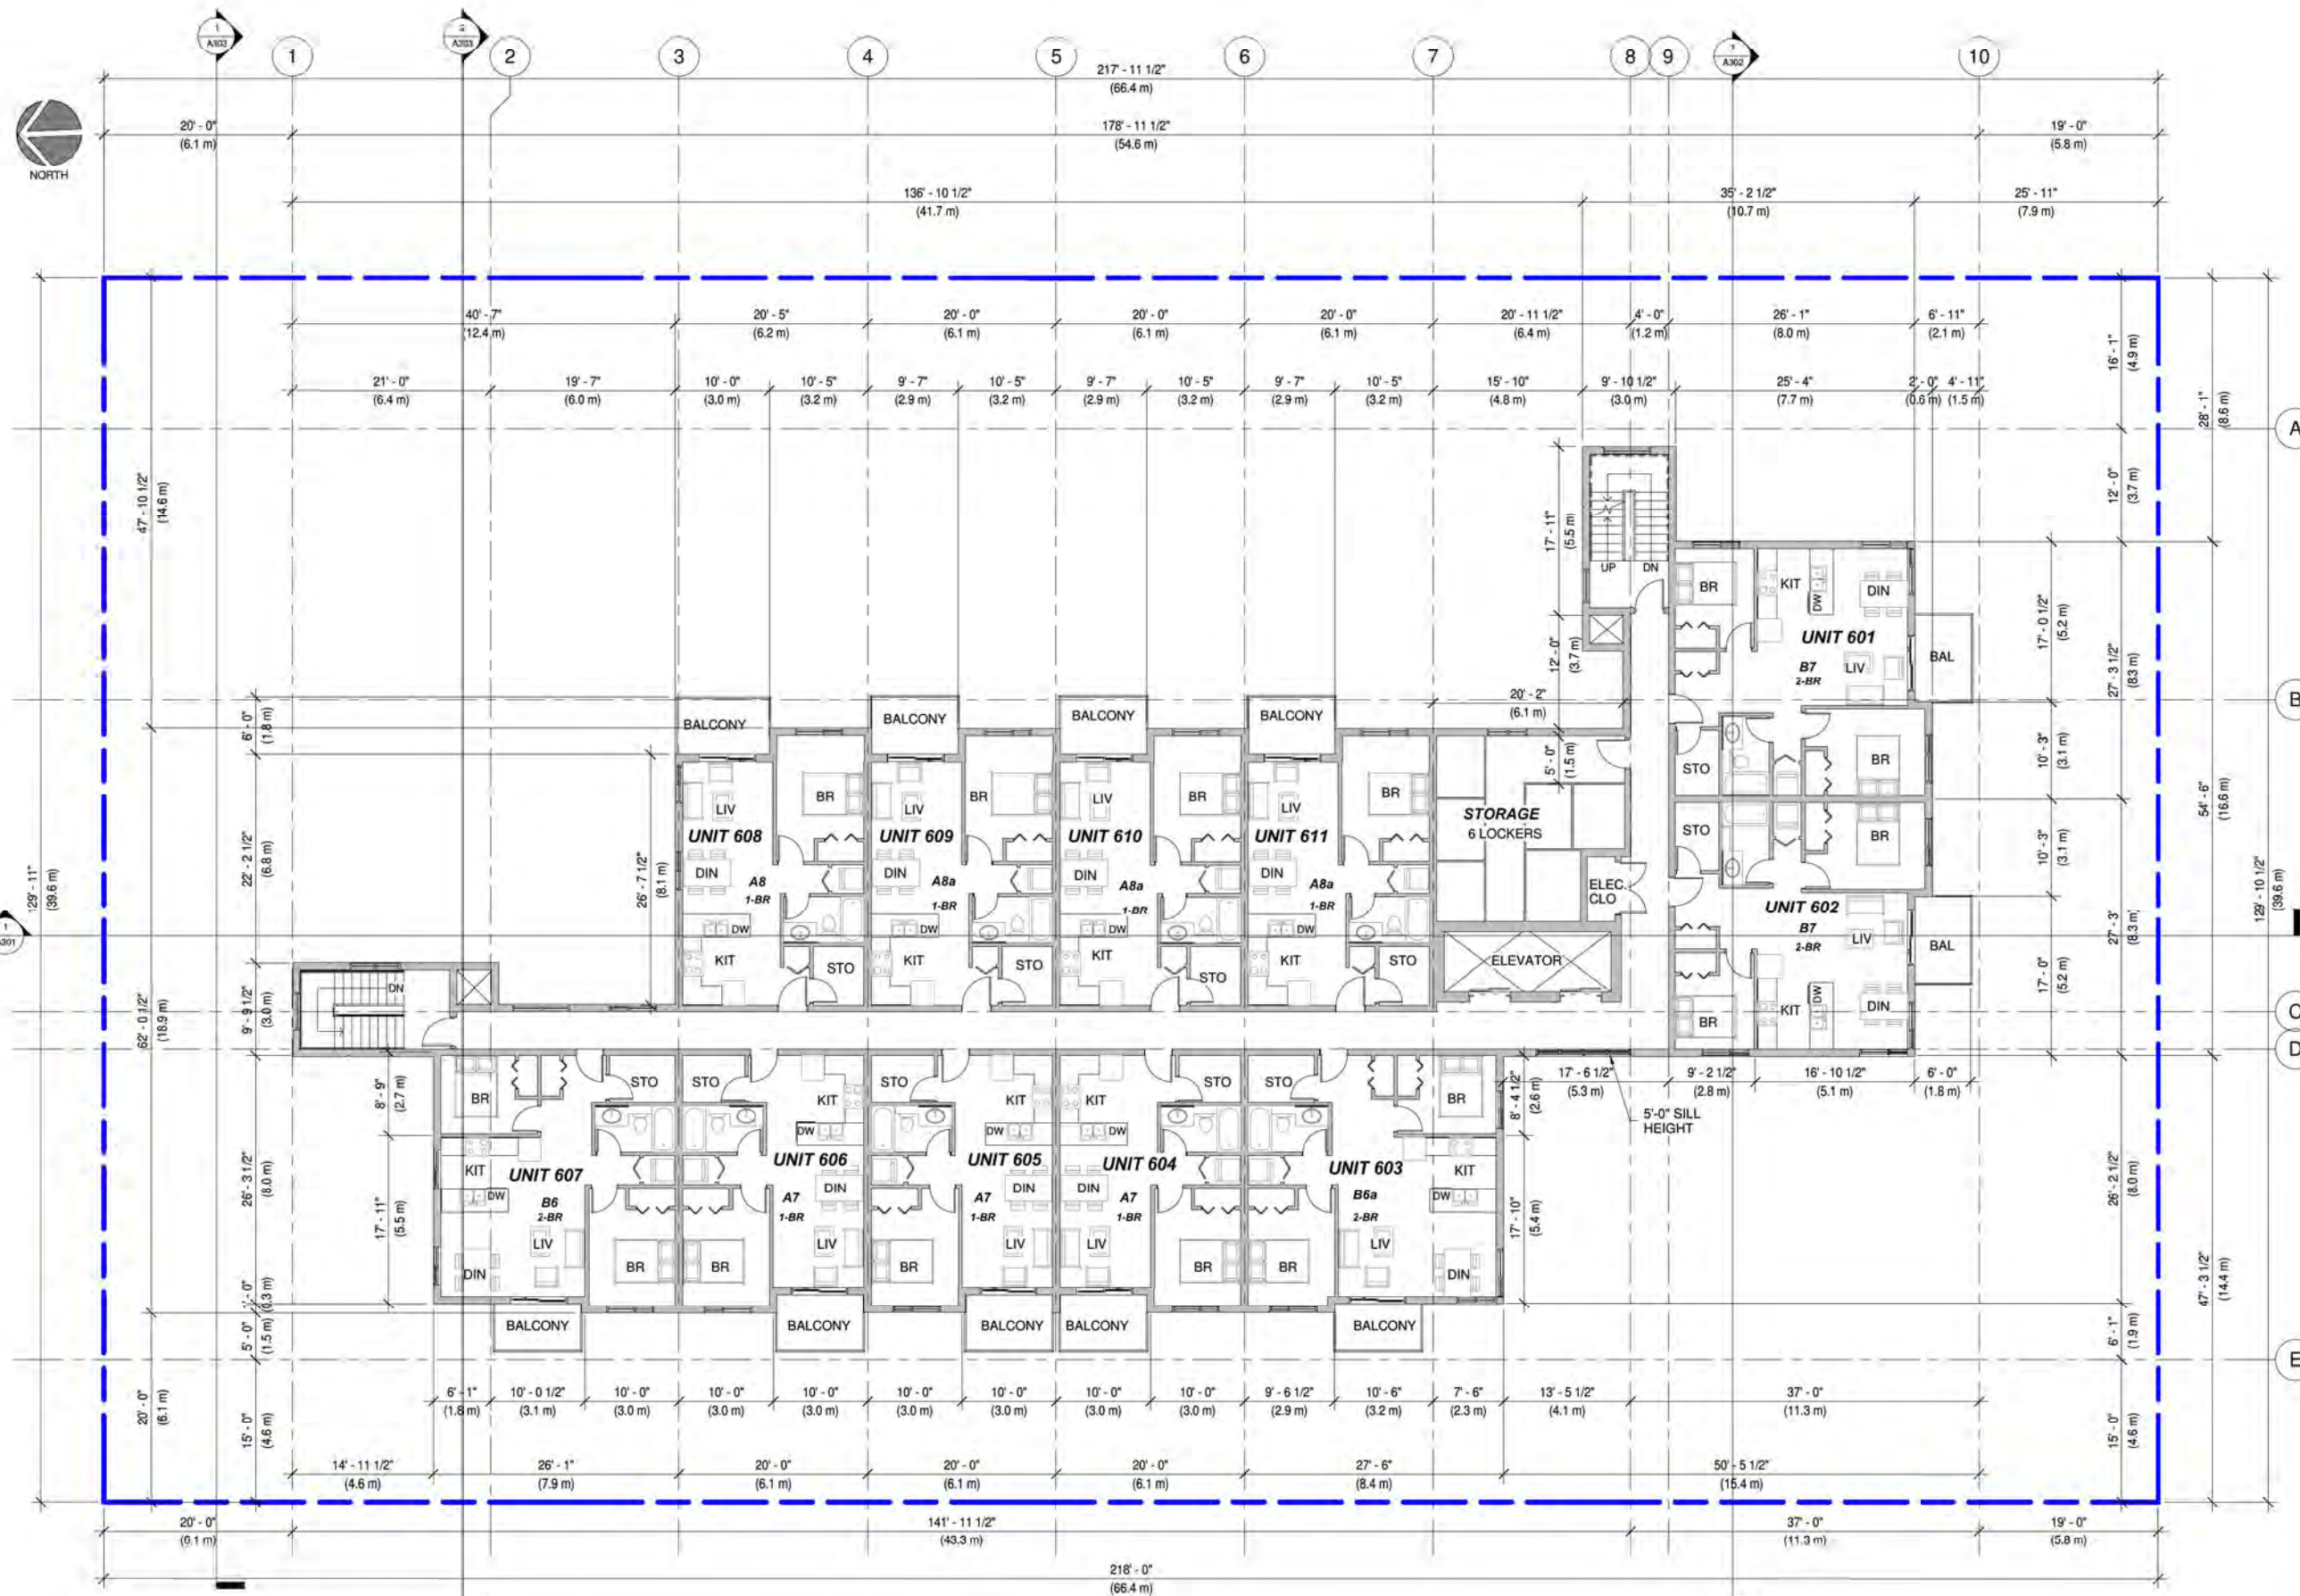

1 Level 6 Plan
1 : 100



**MATTHEW CHENG
ARCHITECT INC.**

Unit 202 - 670 EVANS AVENUE
VANCOUVER, BC V6A 2K9
Tel: (604) 731-3012 / Fax: (604) 731-3908
Cel: (604) 649-0669 / Email:
matthew@mcai.ca

THIS DRAWING MUST NOT BE SCALED. THE
GENERAL CONTRACTOR SHALL VERIFY ALL
DIMENSIONS AND LEVELS PRIOR TO
COMMENCEMENT TO WORK. ALL ERRORS
AND
OMISSIONS SHALL BE REPORTED
IMMEDIATELY
TO THE ARCHITECT. COPYRIGHT RESERVED.
THIS PLAN AND DESIGN ARE AND AT ALL
TIMES
REMAIN THE EXCLUSIVE PROPERTY OF
MATTHEW CHENG ARCHITECT INC. AND MAY
NOT BE USED OR REPRODUCED WITHOUT

Revision:

DEVELOPMENT APPLICATION

RE	YY-MM	DESCRIPTION	DRWN	CHK
Consultant				

Consultant

5



Project Title

**Proposed 6-Storey
Residential Devt**

5394, 5396, 5400 & 5402
207 Street Langley BC

Sheet Title

Level 6

Drawn:

AL

Checked:

MC

Scale:

1 : 100

Project Number:

17LAP01

Revision Date:

Dwg.

No.:

Print

09/27/16

A107



**MATTHEW CHENG
ARCHITECT INC.**

Unit 202 - 670 EVANS AVENUE
VANCOUVER, BC V6A 2K9
Tel: (604) 731-3012 / Fax: (604) 731-3908
Cel: (604) 649-0669 / Email:
matthew@mcai.ca

THIS DRAWING MUST NOT BE SCALED. THE
GENERAL CONTRACTOR SHALL VERIFY ALL
DIMENSIONS AND LEVELS PRIOR TO
COMMENCEMENT TO WORK. ALL ERRORS
AND
OMISSIONS SHALL BE REPORTED
IMMEDIATELY
TO THE ARCHITECT. COPYRIGHT RESERVED.
THIS PLAN AND DESIGN ARE AND AT ALL
TIMES
REMAIN THE EXCLUSIVE PROPERTY OF
MATTHEW CHENG ARCHITECT INC. AND MAY
NOT BE USED OR REPRODUCED WITHOUT

Revision:

DEVELOPMENT APPLICATION

RE	YY-MM	DESCRIPTION	DRWN	CHK
Consultant	5			

Consultant



Project Title

**Proposed 6-Storey
Residential Devt**

5394.5396.5400 & 5402
207 Street Langley BC

Sheet Title

Roof Plan

Drawn:

AL

Checked:

MC

Scale:

1 : 100

Project Number:


17LAP01

Revision Date:


Dwg.
No.:

Print
06/16/20

A108

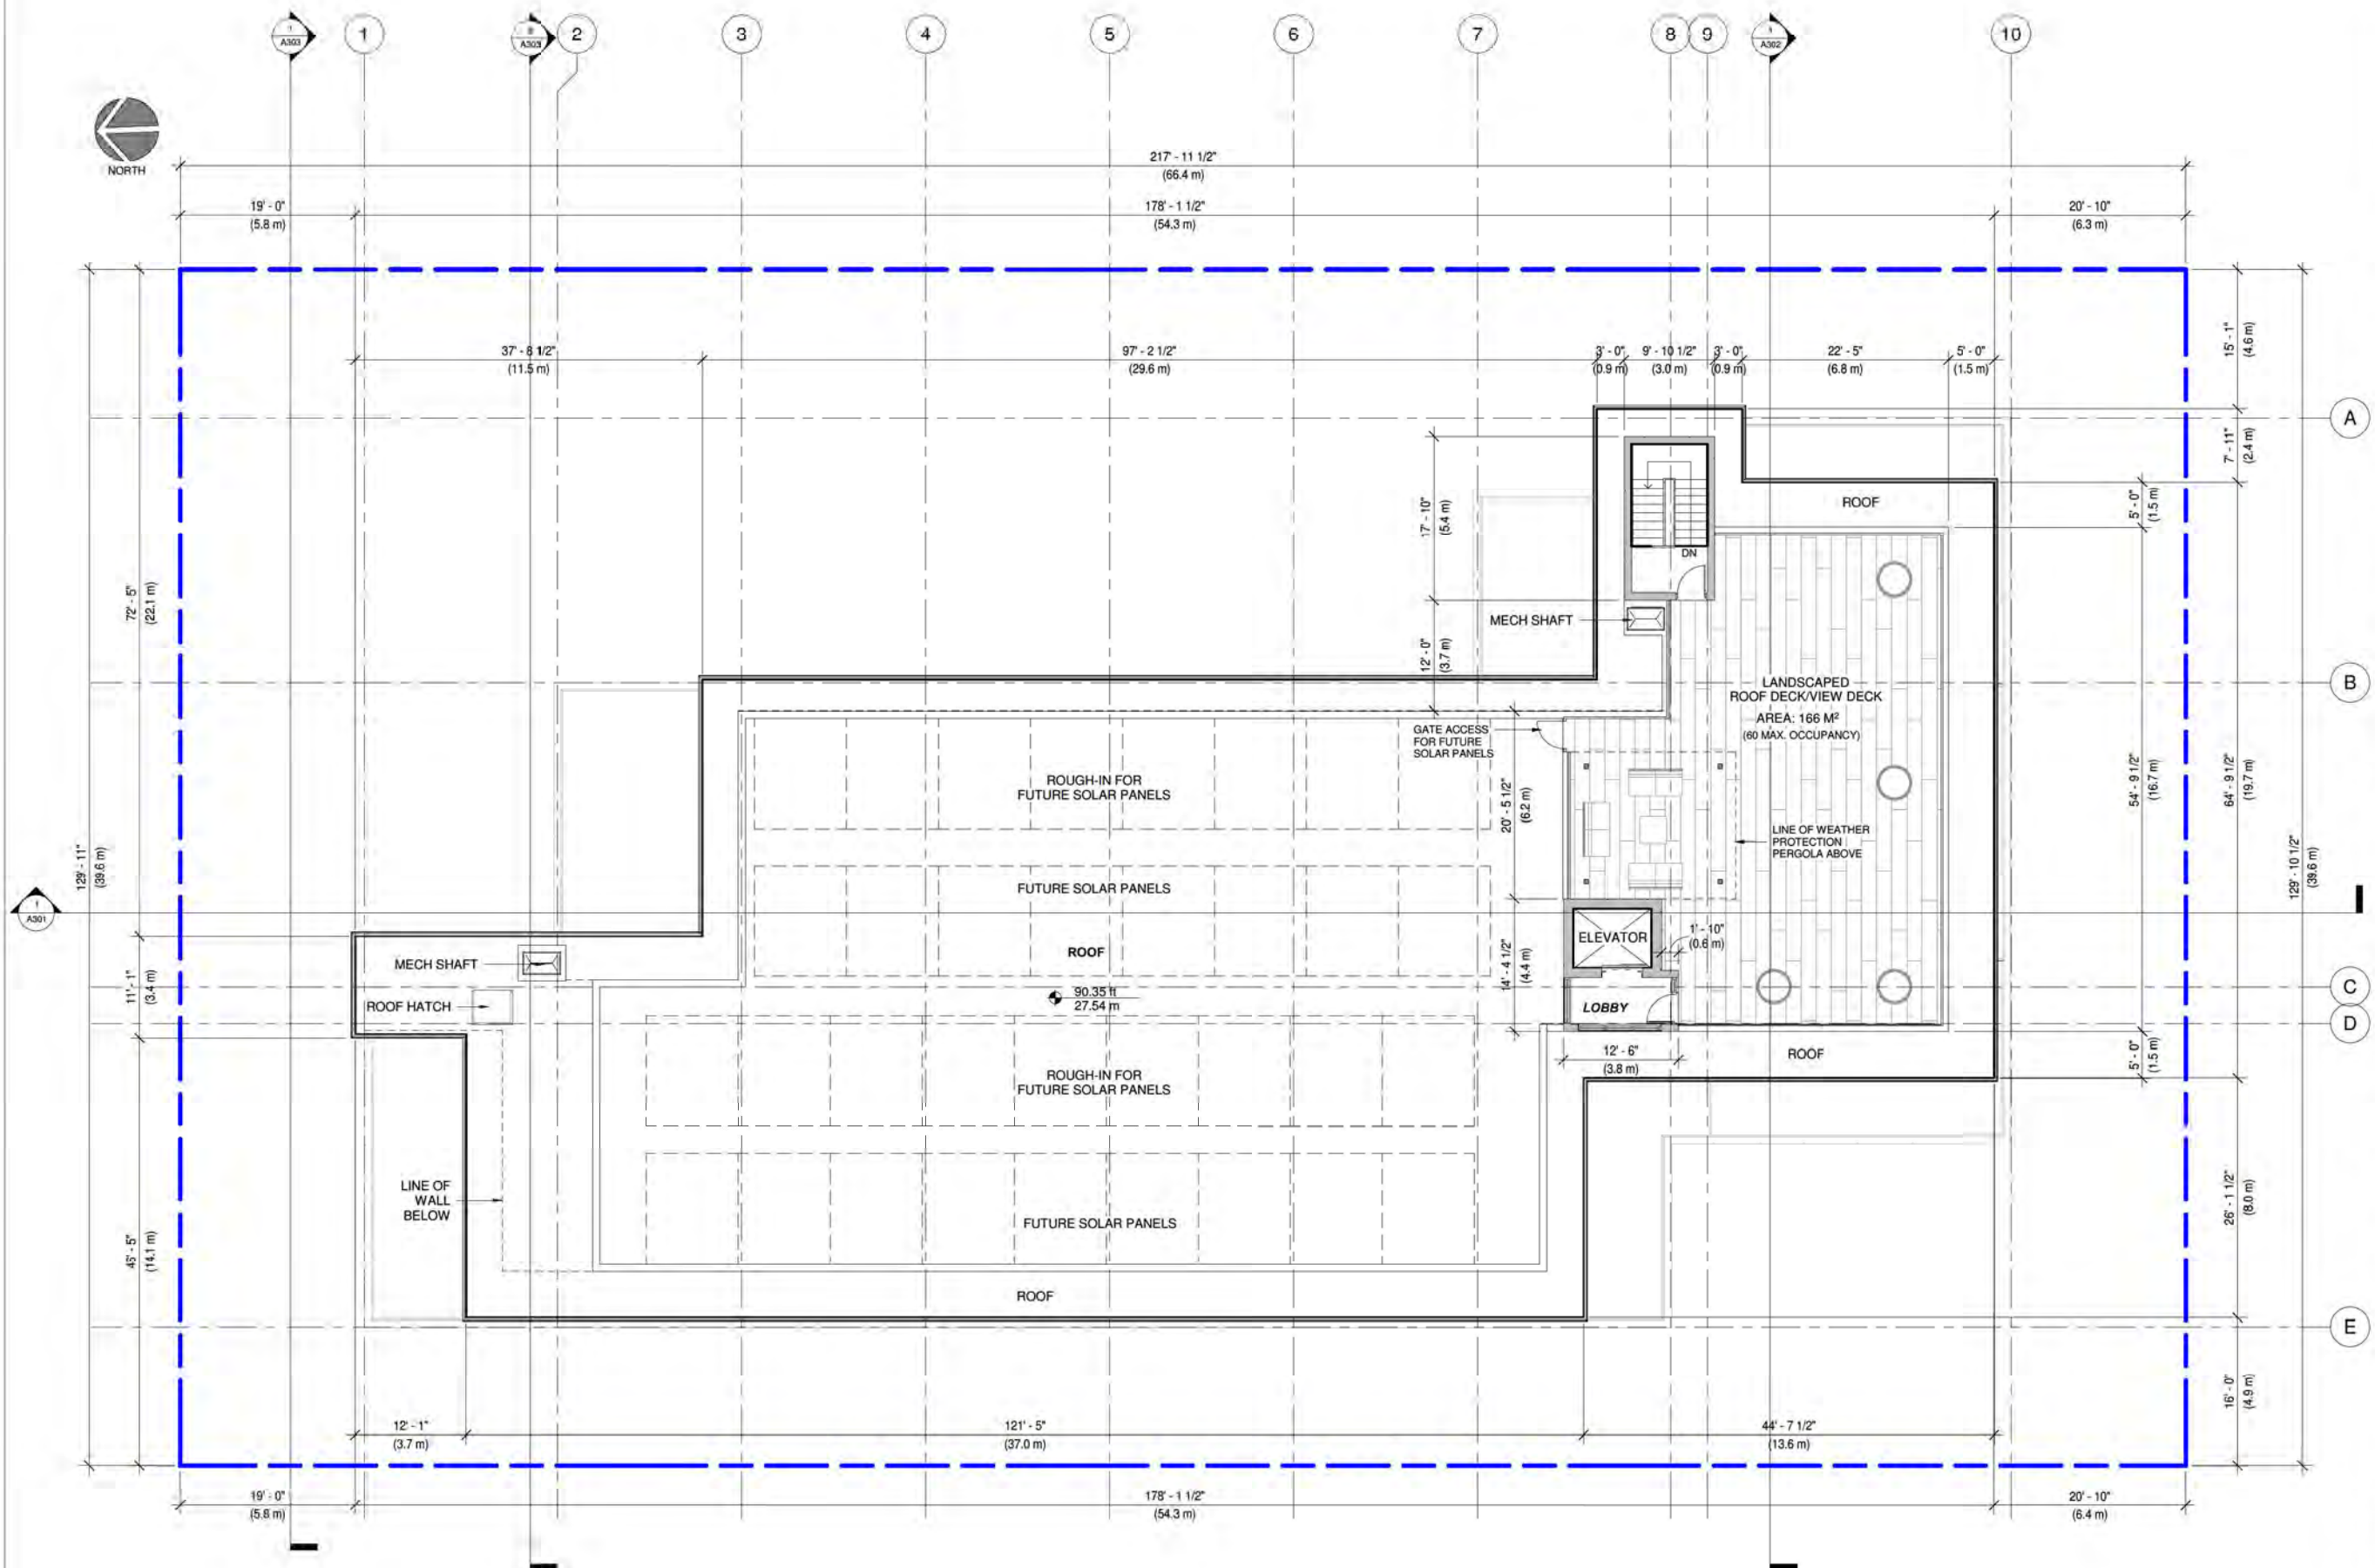

1 Roof Plan
1 : 100

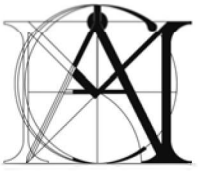

MATTHEW CHENG
ARCHITECT INC.

Unit 202 - 670 EVANS AVENUE
VANCOUVER, BC V6A 2K9
Tel: (604) 731-3012 / Fax: (604) 731-3908
Cel: (604) 649-0669 / Email:
matthew@mcai.ca

THIS DRAWING MUST NOT BE SCALED. THE
GENERAL CONTRACTOR SHALL VERIFY ALL
DIMENSIONS AND LEVELS PRIOR TO
COMMENCEMENT TO WORK. ALL ERRORS
AND
OMISSIONS SHALL BE REPORTED
IMMEDIATELY
TO THE ARCHITECT. COPYRIGHT RESERVED.
THIS PLAN AND DESIGN ARE AND AT ALL
TIMES
REMAIN THE EXCLUSIVE PROPERTY OF
MATTHEW CHENG ARCHITECT INC. AND MAY
NOT BE USED OR REPRODUCED WITHOUT

Revision:
DEVELOPMENT APPLICATION

RE	YY-MM	DESCRIPTION	DRWN	CHK
Consultant	5			



Project Title
**Proposed 6-Storey
Residential Devt**

5394.5396.5400 & 5402
207 Street Langley BC

Sheet Title
Elevations

Drawn:	AL
Checked:	MC
Scale:	As indicated
Project Number:	17LAP01
Revision Date:	Dwg. No.:

Print
12/13/18
A201



1 West Elevation (207 Street)
1 : 100

MATERIALS LIST:

A	6" ALUMINUM SIDING WOOD GRAIN - WESTERN CEDAR	C	FIBRE CEMENT PANEL BM WHITE WISP OC-54	E	FIBRE CEMENT PANEL BM GRAY 2121-10	G	FIBRE CEMENT LAP SIDING BM WHITE WISP OC-54	I	FIBRE CEMENT PANEL OVER CONCRETE WALL BM WHITE WISP OC-54	K	WINDOW AND DOOR FRAME, RAILING BM BLACK TAR 2126-10
B	FIBRE CEMENT PANEL/ACCENT BM AMBER 168	D	FIBRE CEMENT PANEL BM ROCKPORT GRAY HC-105	F	FIBRE CEMENT PANEL BM STEELWOOL 2121-20	H	FIBRE CEMENT LAP SIDING BM STEEL WOOL 2121-20	J	BRICK VENEER (LIGHT GRAY) ON EXPOSED PARKADE WALL & LANDSCAPE PLANTER	L	CONCRETE WALL WITH ANTI-GRAFFITI COATING PAINTED -BM ROCKPORT GRAY HC-105




THIS DRAWING MUST NOT BE SCALED. THE GENERAL CONTRACTOR SHALL VERIFY ALL DIMENSIONS AND LEVELS PRIOR TO COMMENCEMENT TO WORK. ALL ERRORS AND OMISSIONS SHALL BE REPORTED IMMEDIATELY TO THE ARCHITECT. COPYRIGHT RESERVED. THIS PLAN AND DESIGN ARE AND AT ALL TIMES REMAIN THE EXCLUSIVE PROPERTY OF MATTHEW CHENG ARCHITECT INC. AND MAY NOT BE USED OR REPRODUCED WITHOUT

YY-MM-	DESCRIPTION	DRWN	CHK
--------	-------------	------	-----

consultant


 

Project Title

5394, 5396, 5400 & 5402
207 Street Langley BC

Project Title

Elevations

AL

MC

As indicated


Project Number:
17LAP01

Revision Date: Dwg.
No.:

A202



MATERIALS LIST:

 A		6" ALUMINUM SIDING WOOD GRAIN - WESTERN CEDAR	C		FIBRE CEMENT PANEL BM WHITE WISP OC-54	E		FIBRE CEMENT PANEL BM GRAY 2121-10	G		FIBRE CEMENT LAP SIDING BM WHITE WISP OC-54	I		FIBRE CEMENT PANEL OVER CONCRETE WALL BM WHITE WISP OC-54	K		WINDOW AND DOOR FRAME, RAILING BM BLACK TAR 2126-10
B		FIBRE CEMENT PANEL/ACCENT BM AMBER 168	D		FIBRE CEMENT PANEL BM ROCKPORT GRAY HC-105	F		FIBRE CEMENT PANEL BM STEELWOOL 2121-20	H		FIBRE CEMENT LAP SIDING BM STEEL WOOL 2121-20	J		BRICK VENEER (LIGHT GRAY) ON EXPOSED PARKADE WALL & LANDSCAPE PLANTER	L		CONCRETE WALL WITH ANTI-GRAFFITI COATING PAINTED -BM ROCKPORT GRAY HC-105


A		6" ALUMINUM SIDING WOOD GRAIN - WESTERN CEDAR
B		FIBRE CEMENT PANEL/ACCENT BM AMBER 168
C		FIBRE CEMENT PANEL BM WICKHAM GRAY HC-171
D		FIBRE CEMENT PANEL BM ROCKPORT GRAY HC-105
E		FIBRE CEMENT PANEL BM GRAY 2121-10
F		FIBRE CEMENT PANEL BM STEELWOOL 2121-20
G		FIBRE CEMENT LAP SIDING BM WHITE DIAMOND 2121-60
H		FIBRE CEMENT LAP SIDING BM STEEL WOOL 2121-20
I		FIBRE CEMENT PANEL OVER CONCRETE WALL BM WICKHAM GRAY HC-171
J		BRICK VENEER (LIGHT GRAY) ON EXPOSED PARKADE WALL & LANDSCAPE PLANTER
K		WINDOW AND DOOR FRAME, RAILING BM BLACK TAR 2126-10



1 North Elevation (Adj. Lot)
1 : 100



2 South Elevation (Lane)
1 : 100

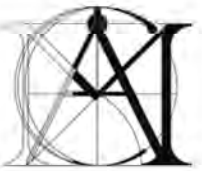

Unit 202 - 670 EVANS AVENUE
VANCOUVER, BC V6A 2K9
Tel: (604) 731-3012 / Fax: (604) 731-3908
Cel: (604) 649-0669 / Email:
matthew@mcai.ca

THIS DRAWING MUST NOT BE SCALED. THE GENERAL CONTRACTOR SHALL VERIFY ALL DIMENSIONS AND LEVELS PRIOR TO COMMENCEMENT TO WORK. ALL ERRORS AND OMISSIONS SHALL BE REPORTED IMMEDIATELY TO THE ARCHITECT. COPYRIGHT RESERVED. THIS PLAN AND DESIGN ARE AND AT ALL TIMES REMAIN THE EXCLUSIVE PROPERTY OF MATTHEW CHENG ARCHITECT INC. AND MAY NOT BE USED OR REPRODUCED WITHOUT

Revision:

DEVELOPMENT APPLICATION

RE	YY-MM-	DESCRIPTION	DRWN	CHK
----	--------	-------------	------	-----

Consultant



2021-03-01

Project Title

Proposed 6-Storey Residential Devt

5394, 5396, 5400 & 5402
207 Street Langley BC

Sheet Title

Elevations

Drawn:

AL

Checked:

MC

Scale: As indicated

Project Number: 17LAP01

Revision Date:	Dwg. No.:
----------------	--------------

100


A203




1 Entrance Feature
1 : 35



2 Townhouse Elevation
1 : 35

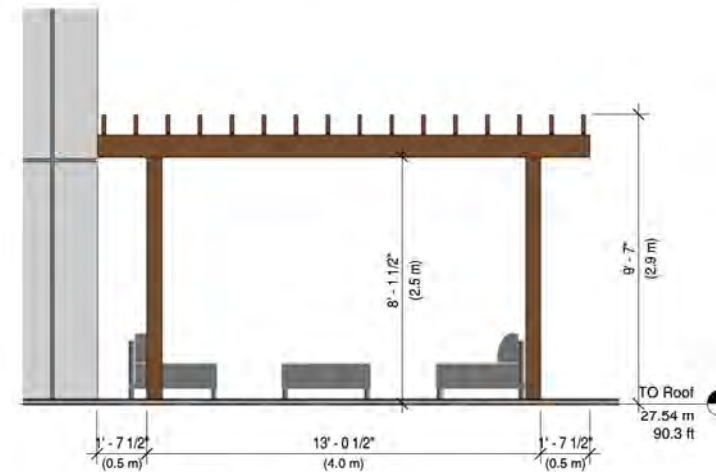

4 Roof Deck Pergola
1 : 35

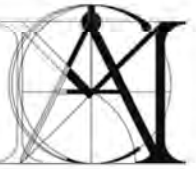

**MATTHEW CHENG
ARCHITECT INC.**
Unit 202 - 670 EVANS AVENUE
VANCOUVER, BC V6A 2K9
Tel: (604) 731-3012 / Fax: (604) 731-3908
Cel: (604) 649-0669 / Email:
matthew@mcai.ca

THIS DRAWING MUST NOT BE SCALED. THE
GENERAL CONTRACTOR SHALL VERIFY ALL
DIMENSIONS AND LEVELS PRIOR TO
COMMENCEMENT TO WORK. ALL ERRORS
AND
OMISSIONS SHALL BE REPORTED
IMMEDIATELY
TO THE ARCHITECT. COPYRIGHT RESERVED.
THIS PLAN AND DESIGN ARE AND AT ALL
TIMES
REMAIN THE EXCLUSIVE PROPERTY OF
MATTHEW CHENG ARCHITECT INC. AND MAY
NOT BE USED OR REPRODUCED WITHOUT

Revision:

RE	YY-MM	DESCRIPTION	DRWN	CHK
Consultant	6			



Project Title
**Proposed 6-Storey
Residential Devt**


5394,5396,5400 & 5402
207 Street Langley BC

Sheet Title
**Enlarged
Elevations**

Drawn:	AL
Checked:	MC
Scale:	1 : 35
Project Number:	17LAP01
Revision Date:	Dwg. No.:

Print
02/28/21

A204

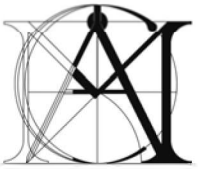

**MATTHEW CHENG
ARCHITECT INC.**
Unit 202 - 670 EVANS AVENUE
VANCOUVER, BC V6A 2K9
Tel: (604) 731-3012 / Fax: (604) 731-3908
Cel: (604) 649-0669 / Email:
matthew@mcai.ca

THIS DRAWING MUST NOT BE SCALED. THE
GENERAL CONTRACTOR SHALL VERIFY ALL
DIMENSIONS AND LEVELS PRIOR TO
COMMENCEMENT TO WORK. ALL ERRORS
AND
OMISSIONS SHALL BE REPORTED
IMMEDIATELY
TO THE ARCHITECT. COPYRIGHT RESERVED.
THIS PLAN AND DESIGN ARE AND AT ALL
TIMES
REMAIN THE EXCLUSIVE PROPERTY OF
MATTHEW CHENG ARCHITECT INC. AND MAY
NOT BE USED OR REPRODUCED WITHOUT

Revision:

RE	YY-MM	DESCRIPTION	DRWN	CHK
----	-------	-------------	------	-----

Consultant
s



2021-03-01

Project Title

**Proposed 6-Storey
Residential Devt**

5394,5396,5400 & 5402
207 Street Langley BC

Sheet Title

Sections

Drawn:

AL

Checked:

MC

Scale:

1 : 100

Project Number:

17LAP01

Revision Date:


Dwg.

No.:


Print

01/21/19

A301

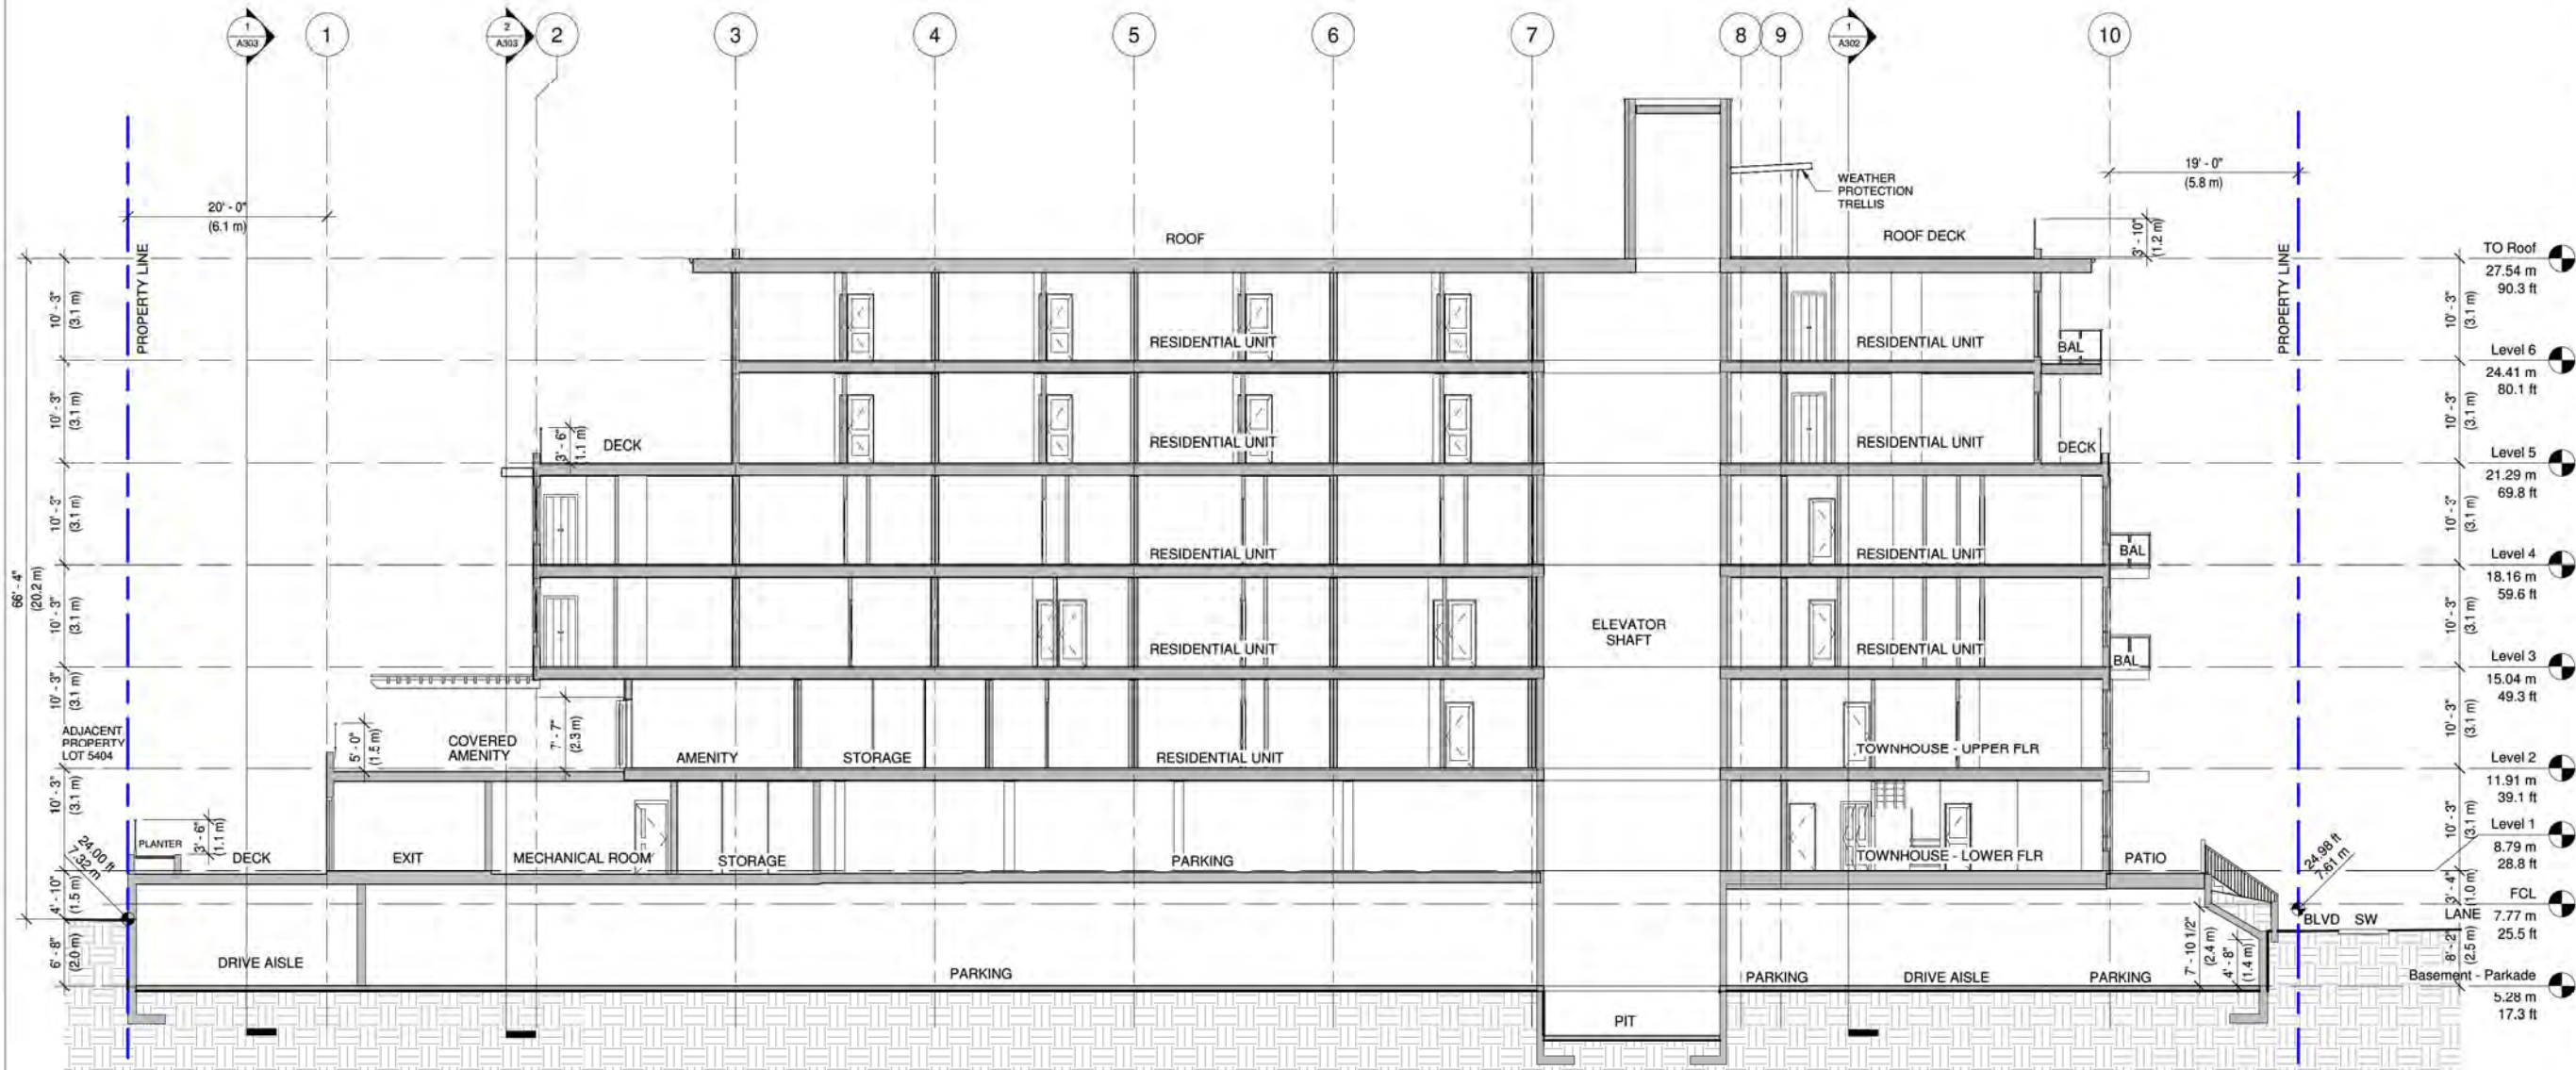

1 Longitudinal Section
1 : 100

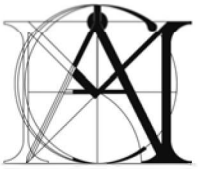

MATTHEW CHENG
ARCHITECT INC.

Unit 202 - 670 EVANS AVENUE
VANCOUVER, BC V6A 2K9
Tel: (604) 731-3012 / Fax: (604) 731-3908
Cel: (604) 649-0669 / Email:
matthew@mcai.ca

THIS DRAWING MUST NOT BE SCALED. THE
GENERAL CONTRACTOR SHALL VERIFY ALL
DIMENSIONS AND LEVELS PRIOR TO
COMMENCEMENT TO WORK. ALL ERRORS
AND
OMISSIONS SHALL BE REPORTED
IMMEDIATELY
TO THE ARCHITECT. COPYRIGHT RESERVED.
THIS PLAN AND DESIGN ARE AND AT ALL
TIMES
REMAIN THE EXCLUSIVE PROPERTY OF
MATTHEW CHENG ARCHITECT INC. AND MAY
NOT BE USED OR REPRODUCED WITHOUT

Revision:

RE	YY-MM	DESCRIPTION	DRWN	CHK
----	-------	-------------	------	-----

Consultant

5



Project Title

Proposed 6-Storey
Residential Devt

5394,5396,5400 & 5402
207 Street Langley BC

Sheet Title

Sections

Drawn:

AL

Checked:

MC

Scale:

1 : 100

Project Number:

17LAP01

Revision Date:

Dwg.

No.:


Print

08/24/20


A302



1 Cross Section
1 : 100

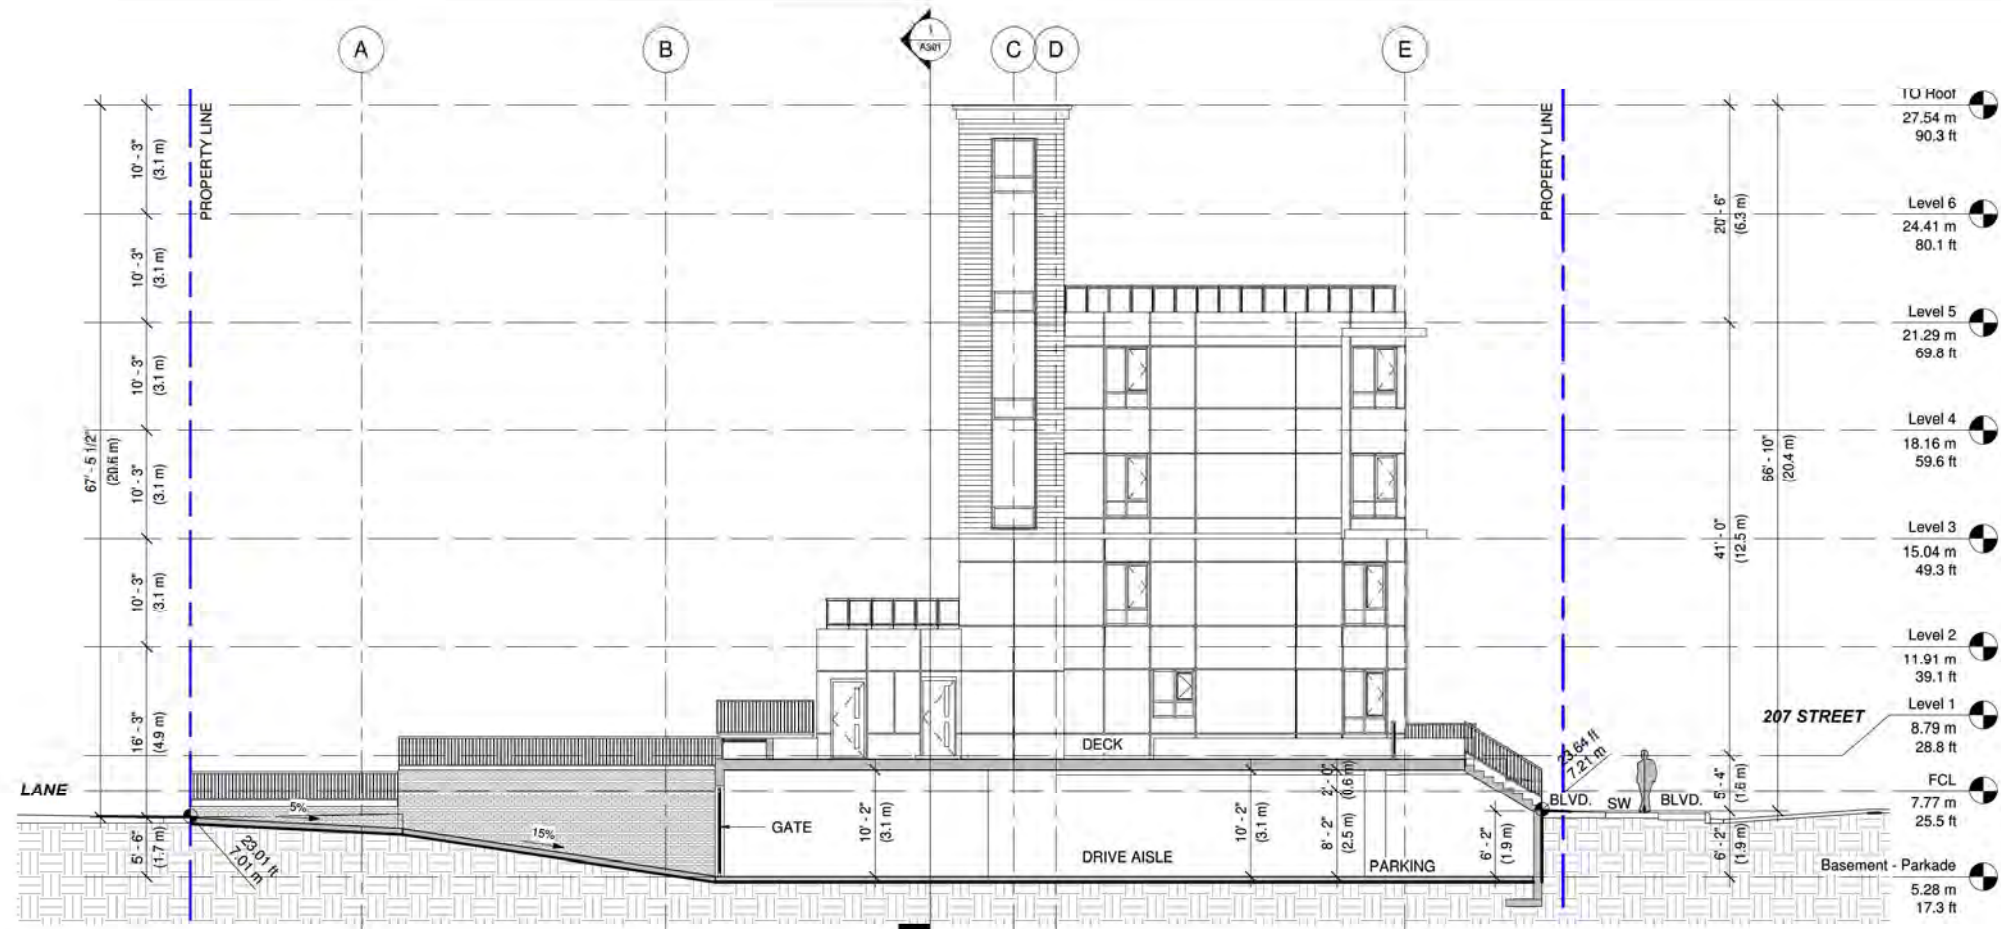

1 Section @ Parking Ramp - Basement
1 : 100

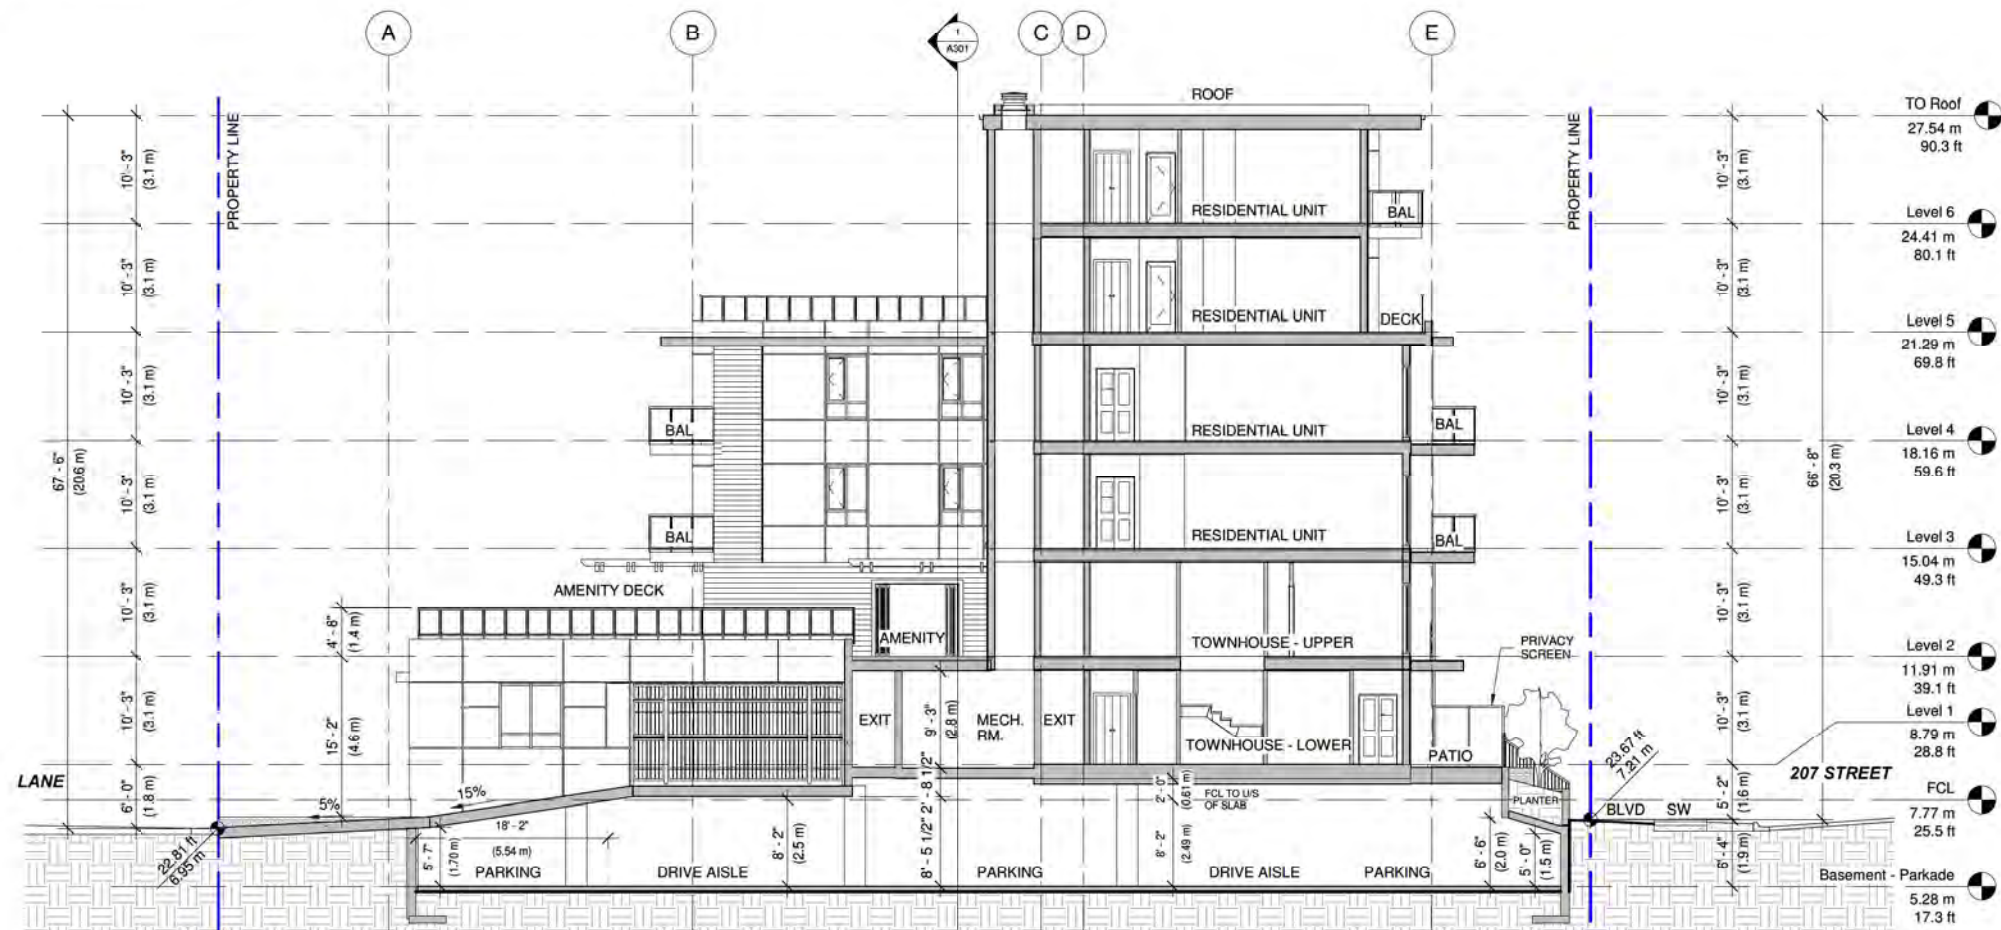

2 Section @ Parking Ramp - Level 1
1 : 100



MATTHEW CHENG ARCHITECT INC.

Unit 202 - 670 EVANS AVENUE
VANCOUVER, BC V6A 2K9
Tel: (604) 731-3012 / Fax: (604) 731-3908
Cel: (604) 649-0669 / Email:
matthew@mcai.ca

THIS DRAWING MUST NOT BE SCALED. THE
GENERAL CONTRACTOR SHALL VERIFY ALL
DIMENSIONS AND LEVELS PRIOR TO
COMMENCEMENT TO WORK. ALL ERRORS
AND
OMISSIONS SHALL BE REPORTED
IMMEDIATELY
TO THE ARCHITECT. COPYRIGHT RESERVED.
THIS PLAN AND DESIGN ARE AND AT ALL
TIMES
REMAIN THE EXCLUSIVE PROPERTY OF
MATTHEW CHENG ARCHITECT INC. AND MAY
NOT BE USED OR REPRODUCED WITHOUT

Revision:

DEVELOPMENT APPLICATION

RE	YY-MM	DESCRIPTION	DRWN	CHK
Consultant				

Consultant



Project Title

Proposed 6-Storey
Residential Devt

5394, 5396, 5400 & 5402
207 Street Langley BC

Sheet Title

Sections

Drawn:

AL

Checked:

MC

Scale:

1 : 100

Project Number:


17LAP01

Revision Date:


Dwg. No.:

Print
02/17/21


A303

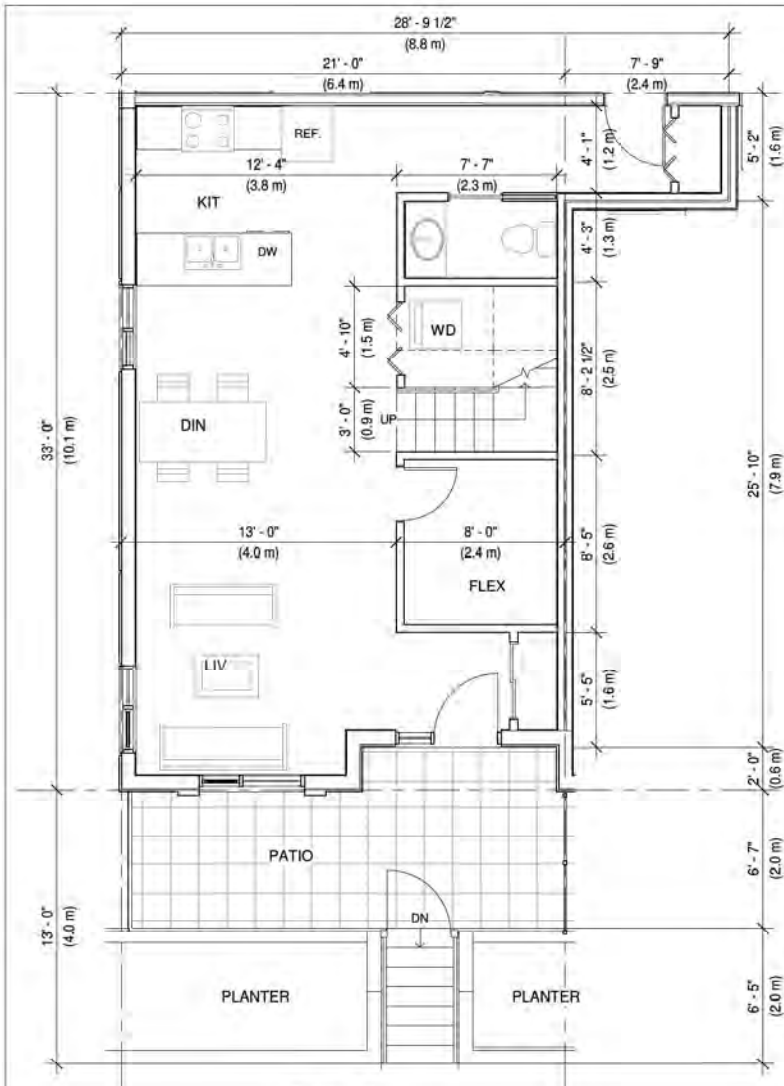


1 TH-1 lower
1 : 50

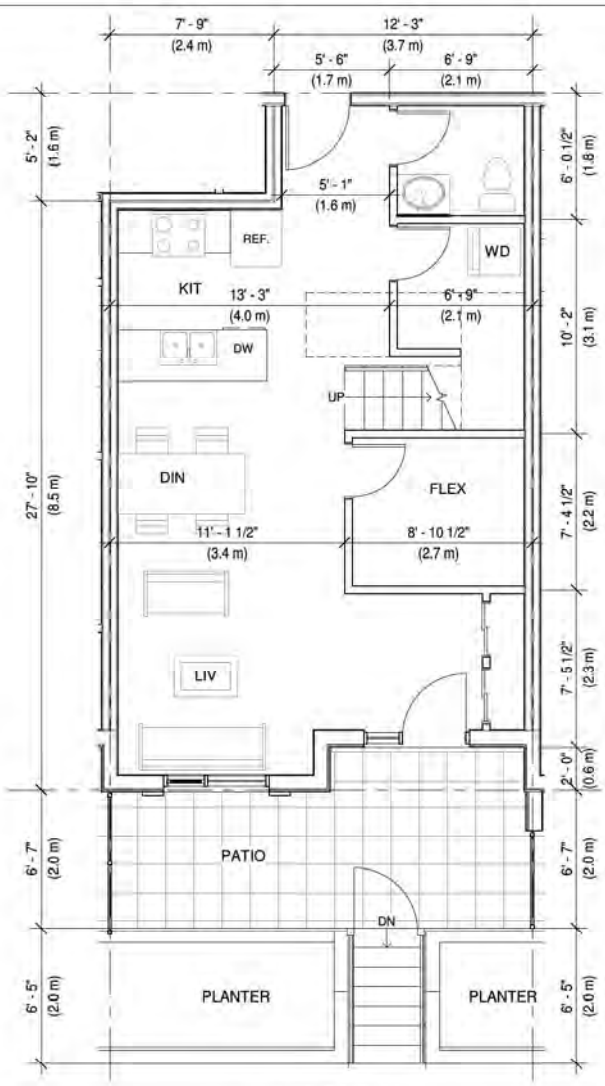


3 TH-2 Lower
1 : 50

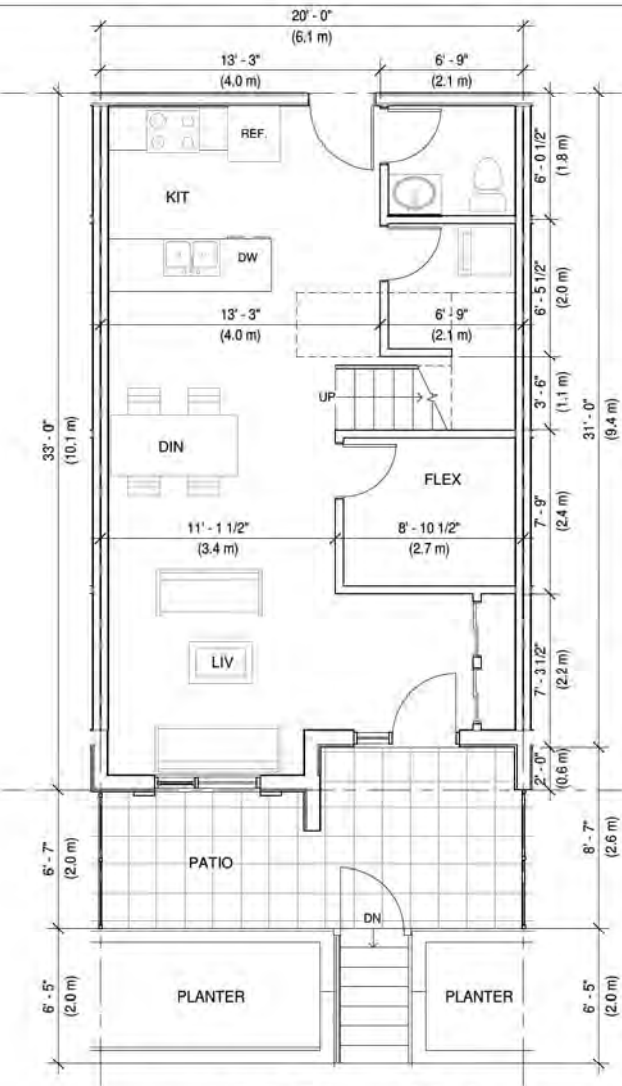


4 TH-3-6 Lower (Typ)
1 : 50

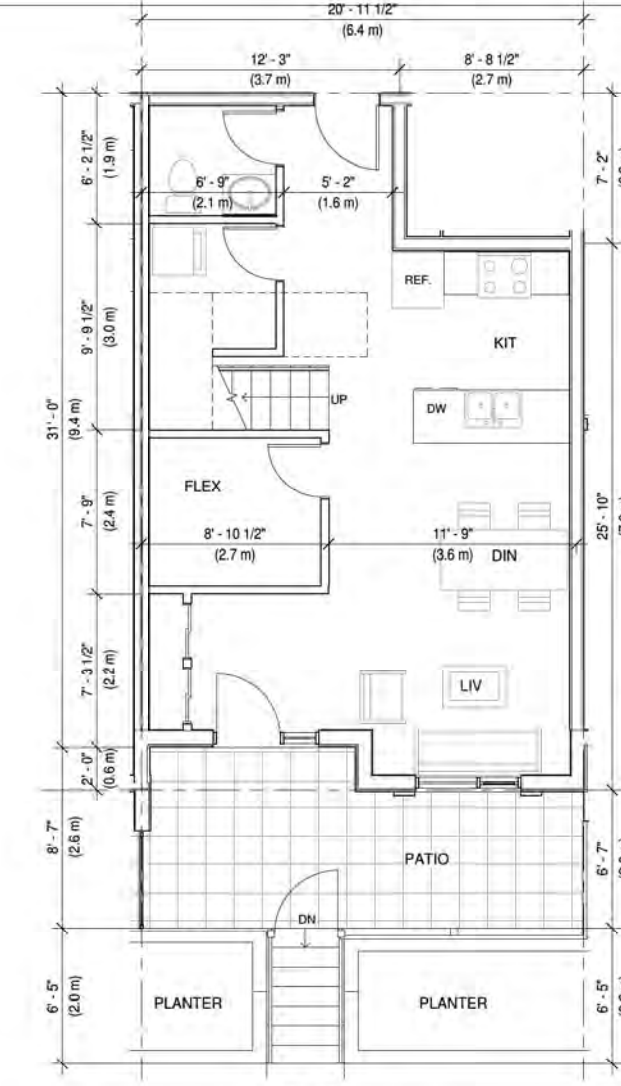


5 TH-7 Lower
1 : 50

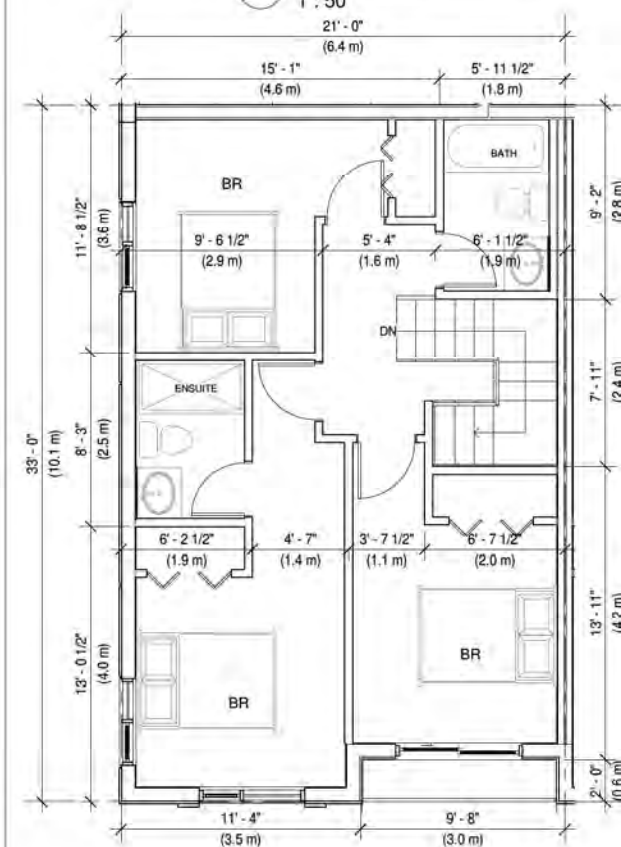

2 TH-1 Upper
1 : 50

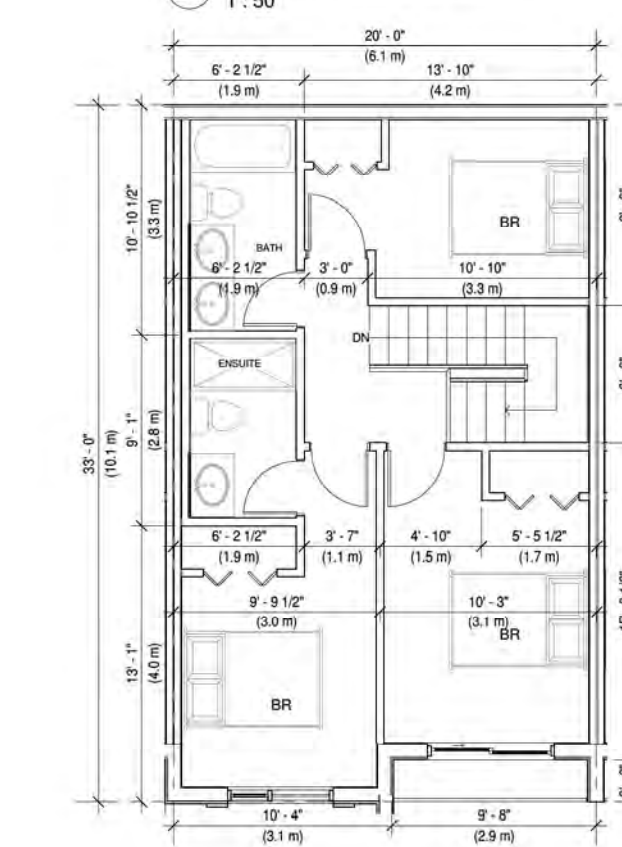

6 TH-2-7 Upper (Typ)
1 : 50

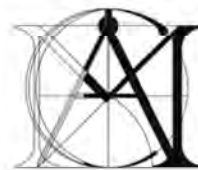

**MATTHEW CHENG
ARCHITECT INC.**
Unit 202 - 670 EVANS AVENUE
VANCOUVER, BC V6A 2K9
Tel: (604) 731-3012 / Fax: (604) 731-3908
Cel: (604) 649-0669 / Email:
matthew@mcai.ca

THIS DRAWING MUST NOT BE SCALED. THE
GENERAL CONTRACTOR SHALL VERIFY ALL
DIMENSIONS AND LEVELS PRIOR TO
COMMENCEMENT TO WORK. ALL ERRORS
AND
OMISSIONS SHALL BE REPORTED
IMMEDIATELY
TO THE ARCHITECT. COPYRIGHT RESERVED.
THIS PLAN AND DESIGN ARE AND AT ALL
TIMES
REMAIN THE EXCLUSIVE PROPERTY OF
MATTHEW CHENG ARCHITECT INC. AND MAY
NOT BE USED OR REPRODUCED WITHOUT

Revision:

RE	YY-MM	DESCRIPTION	DRWN	CHK
----	-------	-------------	------	-----

Consultant

5



Project Title

**Proposed 6-Storey
Residential Devt**

5394,5396,5400 & 5402
207 Street Langley BC

Sheet Title

Unit Plans

Drawn:

AL

Checked:

MC

Scale:

1 : 50

Project Number:


17LAP01

Revision Date:


Dwg.
No.:

Print
02/26/21


A401

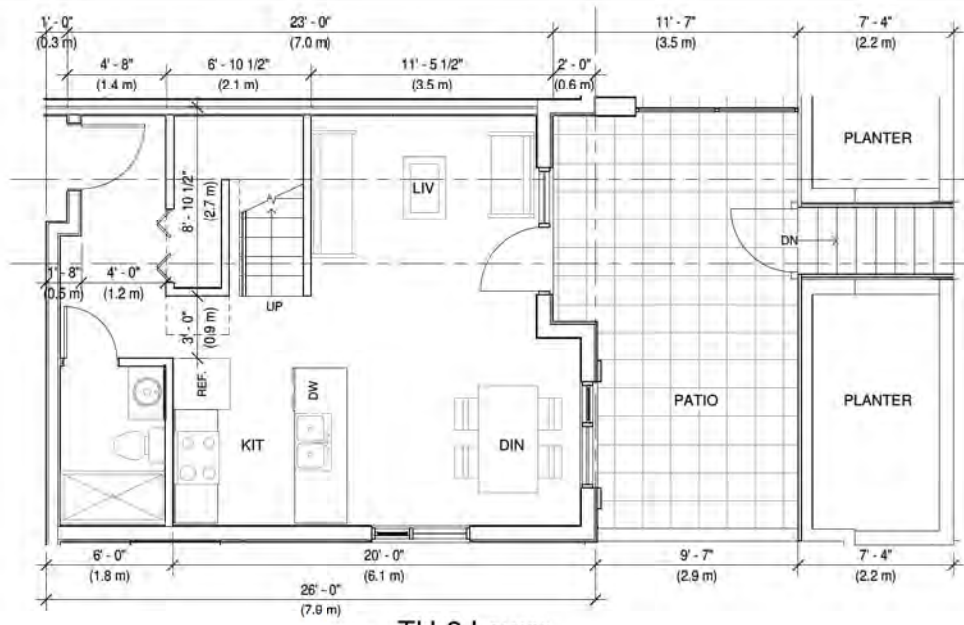


1 TH-8 Lower
1 : 50

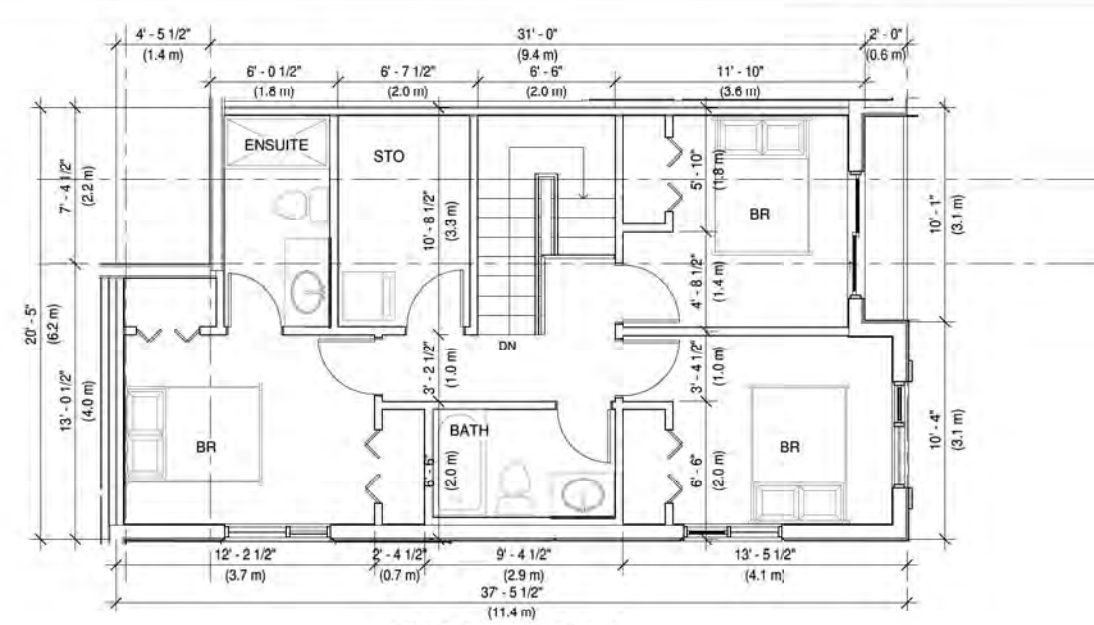


2 TH-8 Upper (Typ)
1 : 50

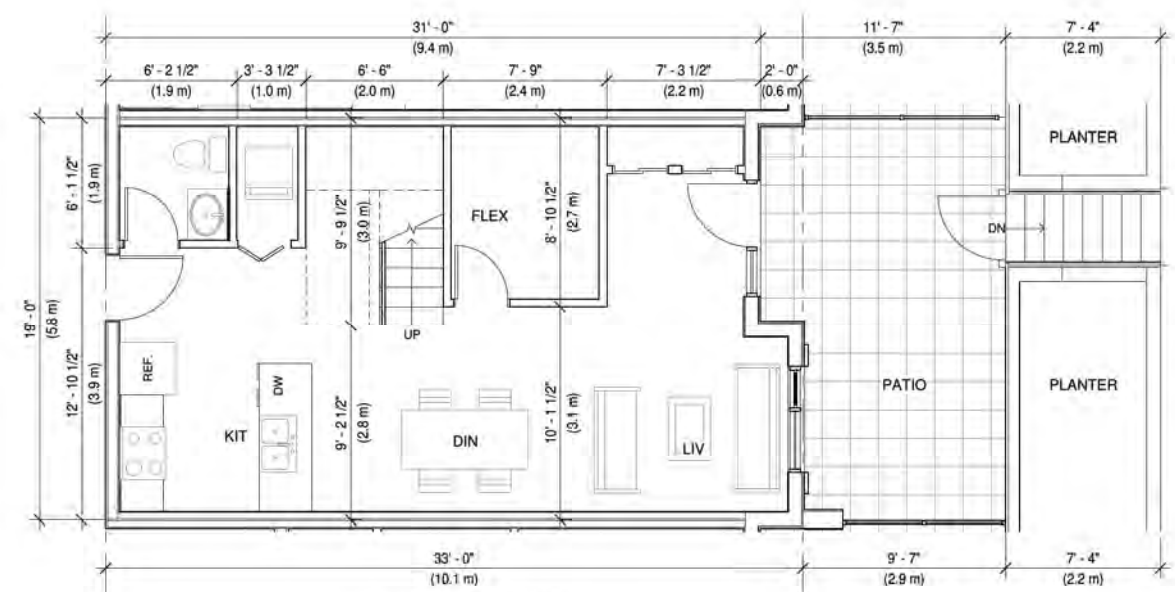


3 TH-9 Lower
1 : 50

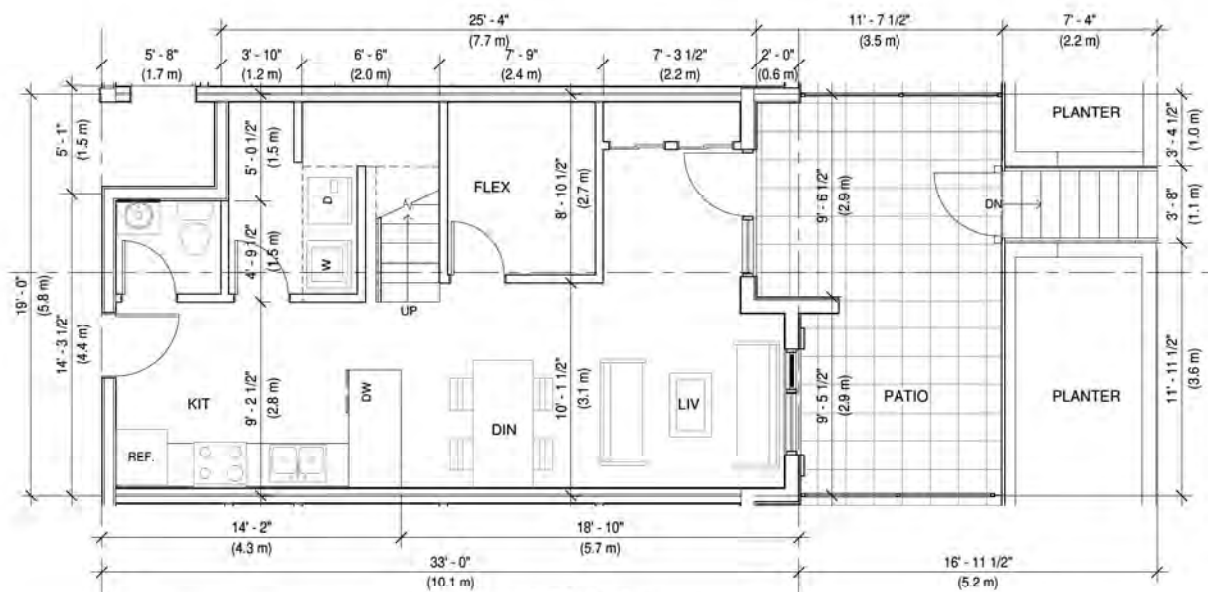

4 TH-10 Lower
1 : 50

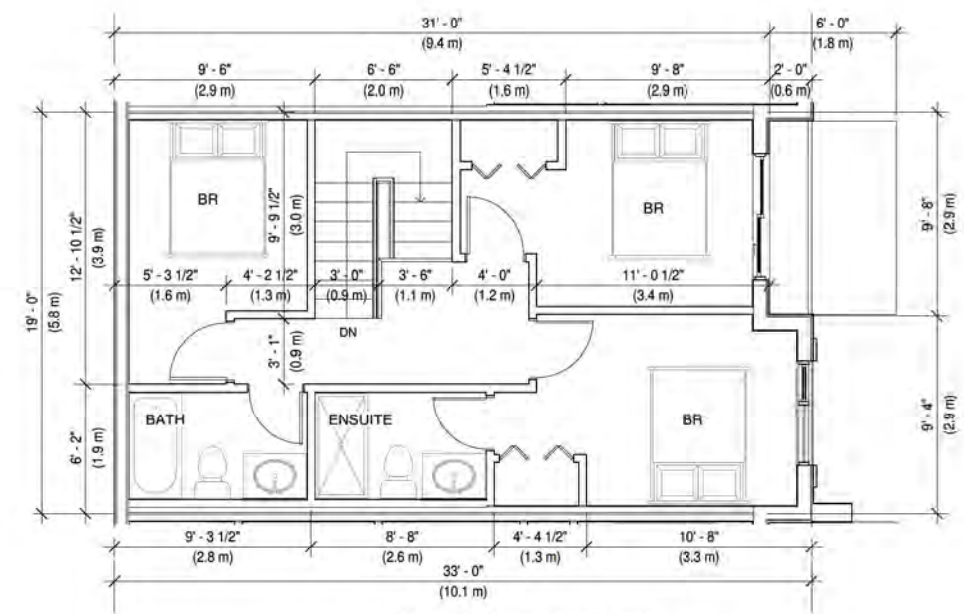

5 TH-9-10 Upper (Typ)
1 : 50

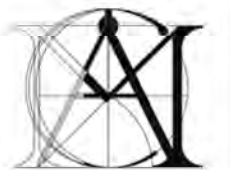

**MATTHEW CHENG
ARCHITECT INC.**
Unit 202 - 670 EVANS AVENUE
VANCOUVER, BC V6A 2K9
Tel: (604) 731-3012 / Fax: (604) 731-3908
Cel: (604) 649-0669 / Email:
matthew@mcai.ca

THIS DRAWING MUST NOT BE SCALED. THE
GENERAL CONTRACTOR SHALL VERIFY ALL
DIMENSIONS AND LEVELS PRIOR TO
COMMENCEMENT TO WORK. ALL ERRORS
AND
OMISSIONS SHALL BE REPORTED
IMMEDIATELY
TO THE ARCHITECT. COPYRIGHT RESERVED.
THIS PLAN AND DESIGN ARE AND AT ALL
TIMES
REMAIN THE EXCLUSIVE PROPERTY OF
MATTHEW CHENG ARCHITECT INC. AND MAY
NOT BE USED OR REPRODUCED WITHOUT

Revision:

RE	YY-MM	DESCRIPTION	DRWN	CHK
----	-------	-------------	------	-----

Consultant

6



Project Title

**Proposed 6-Storey
Residential Devt**

5394,5396,5400 & 5402
207 Street Langley BC

Sheet Title

Unit Plans

Drawn:
AL

Checked:
MC


Scale:
1 : 50

Project Number:
17LAP01

Revision Date:
Dwg. No.:

Print
02/28/21

A402

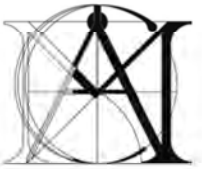

MATTHEW CHENG
ARCHITECT INC.

Unit 202 - 670 EVANS AVENUE
VANCOUVER, BC V6A 2K9
Tel: (604) 731-3012 / Fax: (604) 731-3908
Cel: (604) 649-0669 / Email:
matthew@mcai.ca

THIS DRAWING MUST NOT BE SCALED. THE
GENERAL CONTRACTOR SHALL VERIFY ALL
DIMENSIONS AND LEVELS PRIOR TO
COMMENCEMENT TO WORK. ALL ERRORS
AND
OMISSIONS SHALL BE REPORTED
IMMEDIATELY
TO THE ARCHITECT. COPYRIGHT RESERVED.
THIS PLAN AND DESIGN ARE AND AT ALL
TIMES
REMAIN THE EXCLUSIVE PROPERTY OF
MATTHEW CHENG ARCHITECT INC. AND MAY
NOT BE USED OR REPRODUCED WITHOUT

Revision:

RE	YY-MM-	DESCRIPTION	DRWN	CHK
----	--------	-------------	------	-----

Consultant



Project Title

Proposed 6-Storey
Residential Devt

5394.5396.5400 & 5402
207 Street Langley BC

Sheet Title

Unit Plans

Drawn:

AL

Checked:

MC

Scale:

1 : 50

Project Number:

17LAP01


Revision Date:

Dwg. No.:


Print

02/28/21


A403

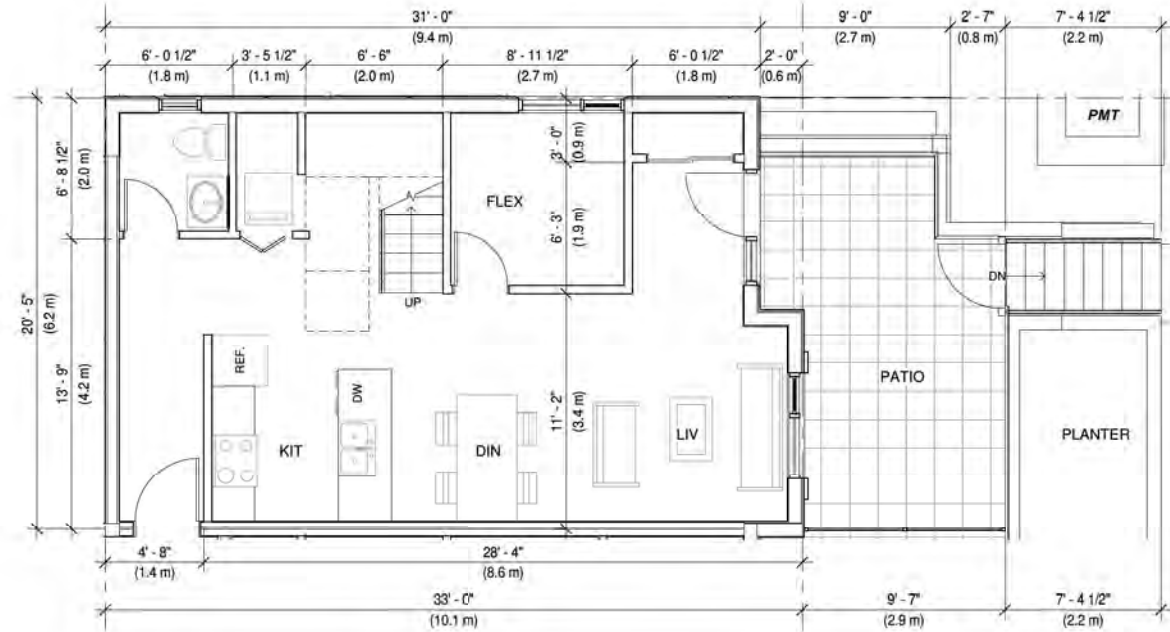


1 TH-11 Lower
1 : 50

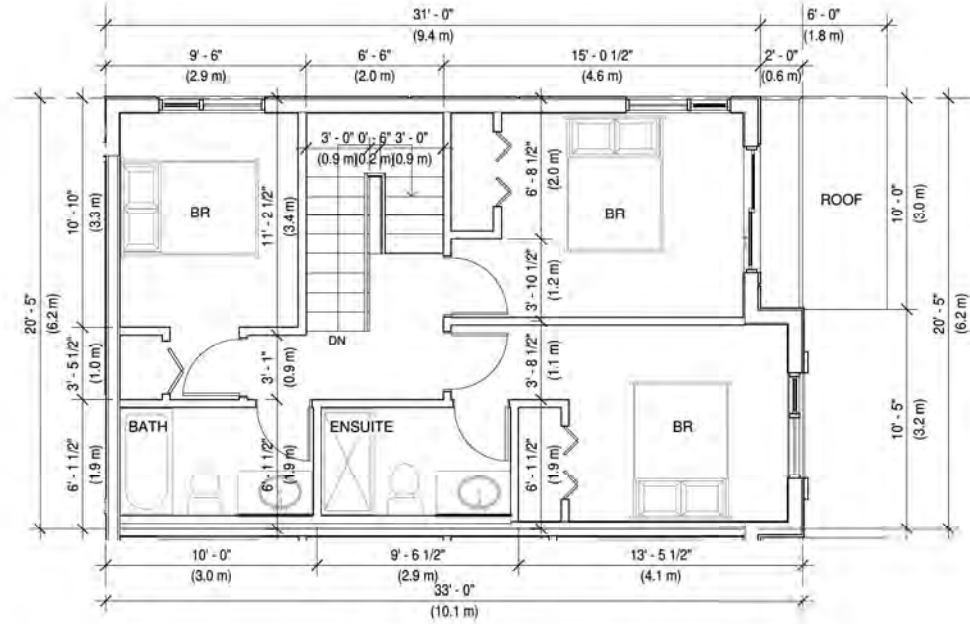


2 TH-11 Upper
1 : 50

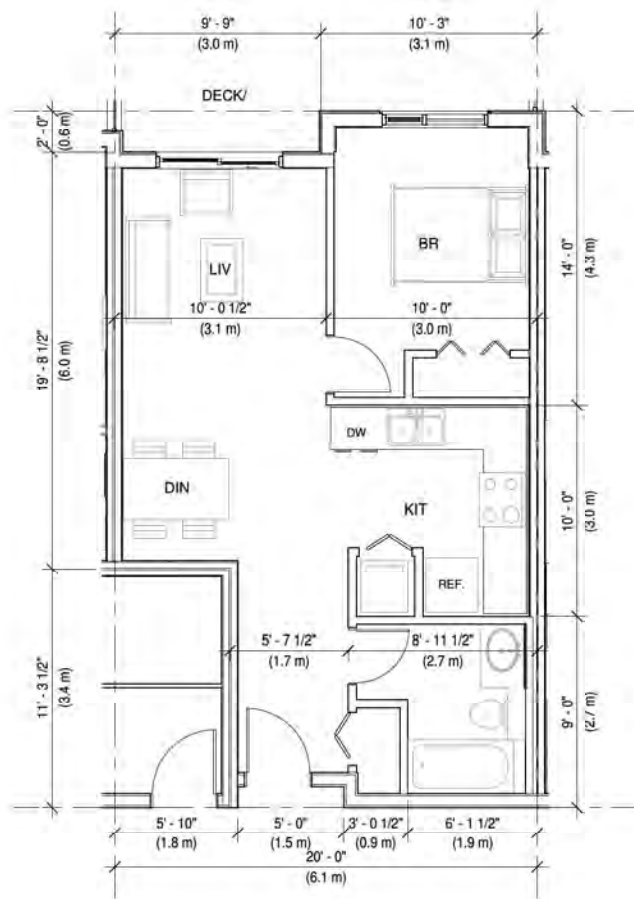


3 A1-1BR
1 : 50

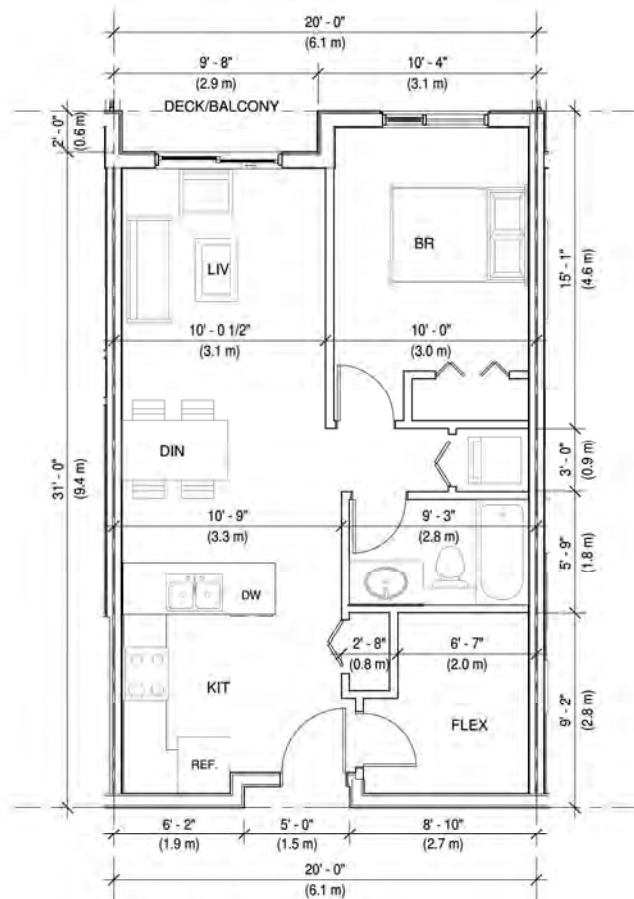


4 A2-1BR+Flex
1 : 50

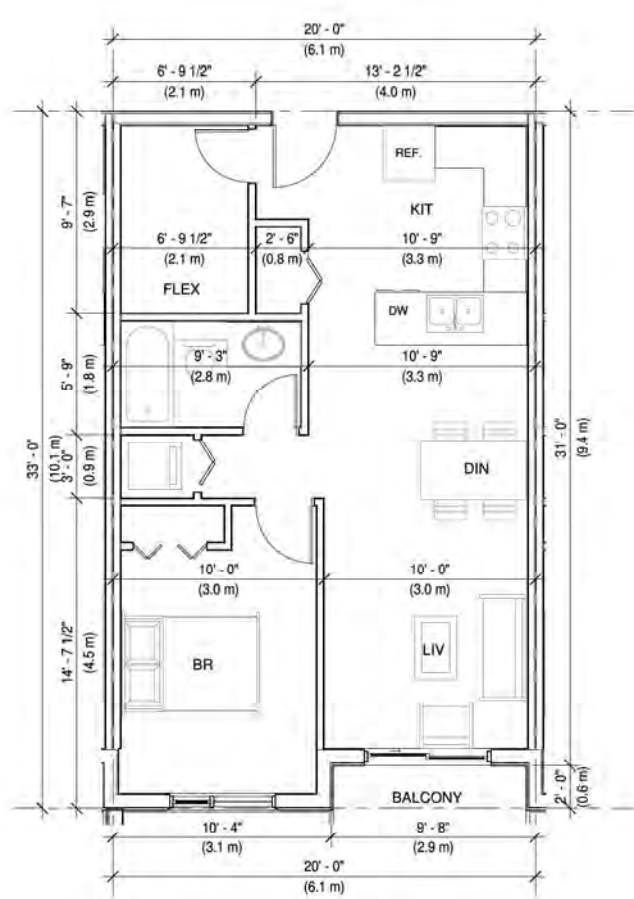

5 A2a-1BR+Flex
1 : 50

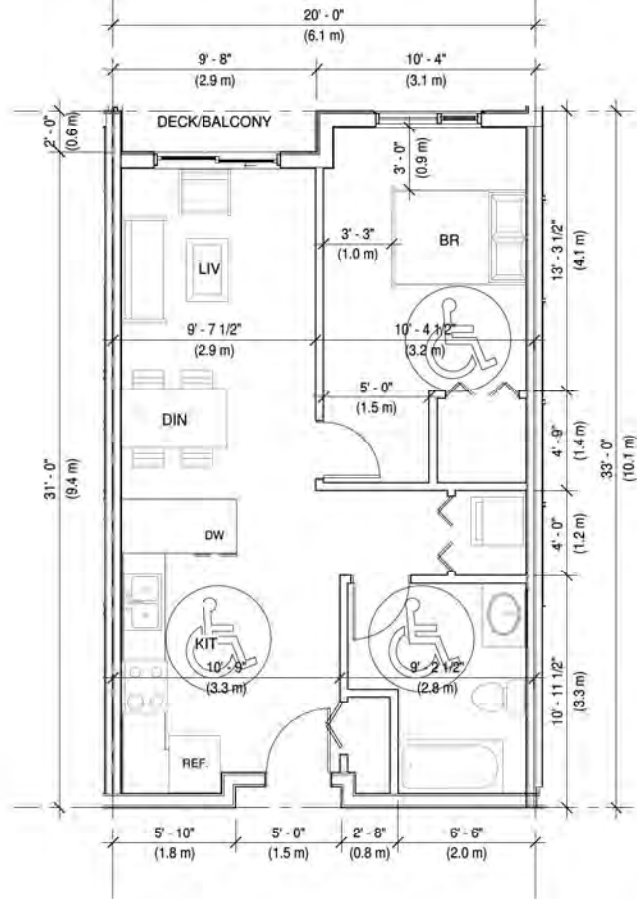

6 A3-1BR (Adaptable)
1 : 50

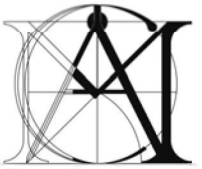

**MATTHEW CHENG
ARCHITECT INC.**

Unit 202 - 670 EVANS AVENUE
VANCOUVER, BC V6A 2K9
Tel: (604) 731-3012 / Fax: (604) 731-3908
Cel: (604) 649-0669 / Email:
matthew@mcai.ca

THIS DRAWING MUST NOT BE SCALED. THE
GENERAL CONTRACTOR SHALL VERIFY ALL
DIMENSIONS AND LEVELS PRIOR TO
COMMENCEMENT TO WORK. ALL ERRORS
AND
OMISSIONS SHALL BE REPORTED
IMMEDIATELY
TO THE ARCHITECT. COPYRIGHT RESERVED.
THIS PLAN AND DESIGN ARE AND AT ALL
TIMES
REMAIN THE EXCLUSIVE PROPERTY OF
MATTHEW CHENG ARCHITECT INC. AND MAY
NOT BE USED OR REPRODUCED WITHOUT

Revisions:

RE	YY-MM	DESCRIPTION	DRWN	CHK
Consultant				
5				



2021-03-01

Project Title

**Proposed 6-Storey
Residential Devt**

5394.5396.5400 & 5402
207 Street Langley BC

Sheet Title

Unit Plans

Drawn:
AL

Checked:
MC


Scale:
1 : 50

Project Number:
17LAP01


Revision Date: Dwg.
No.:

Print
02/28/21


A404

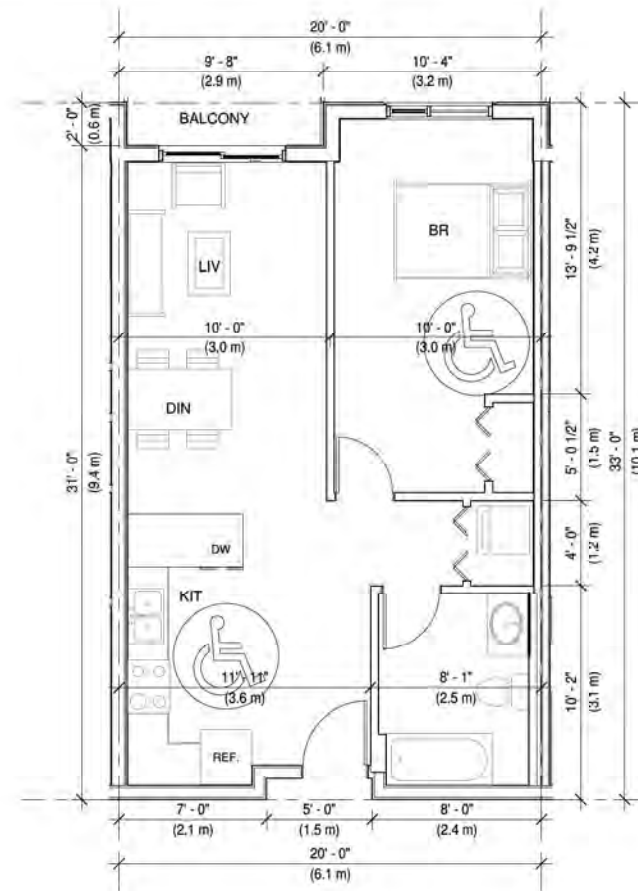


1 A3a-1BR (Adaptable)
1 : 50

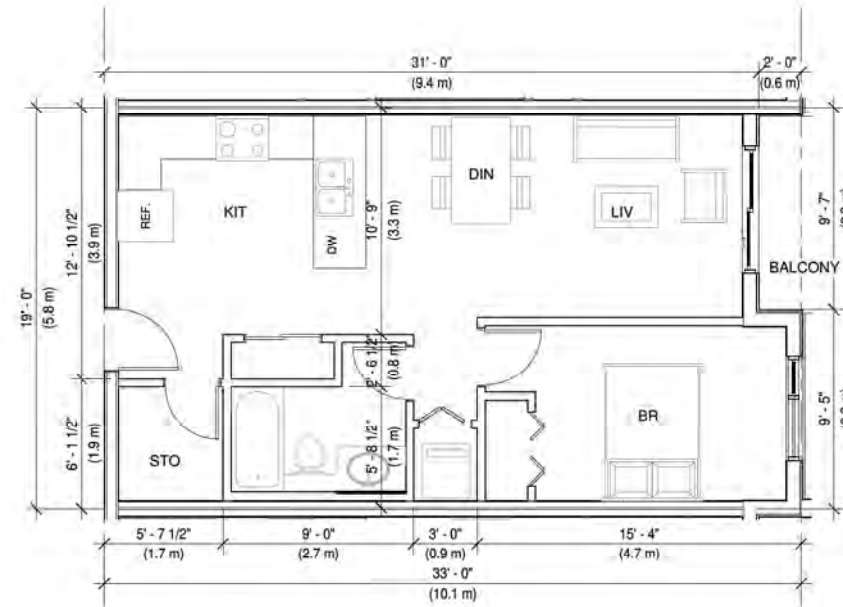


3 A5-1BR
1 : 50

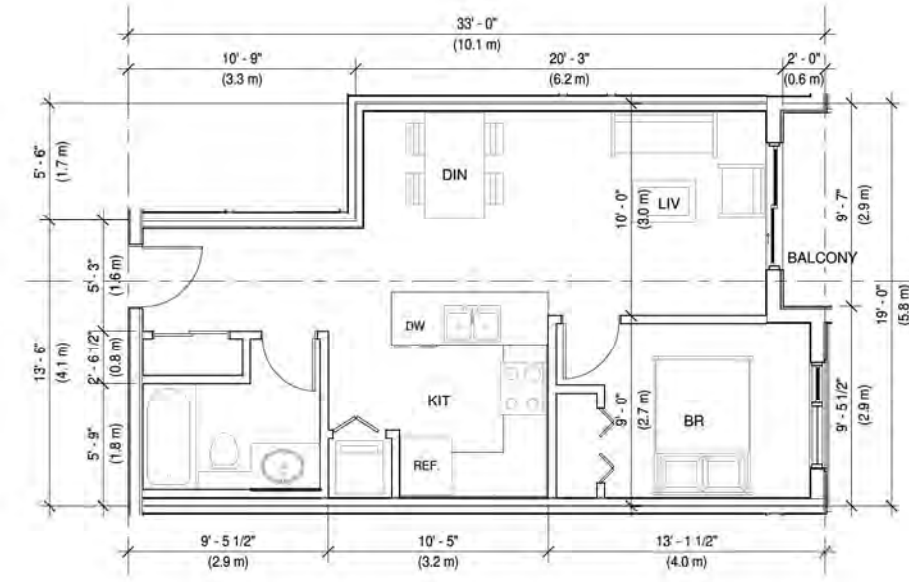


4 A6-1BR
1 : 50

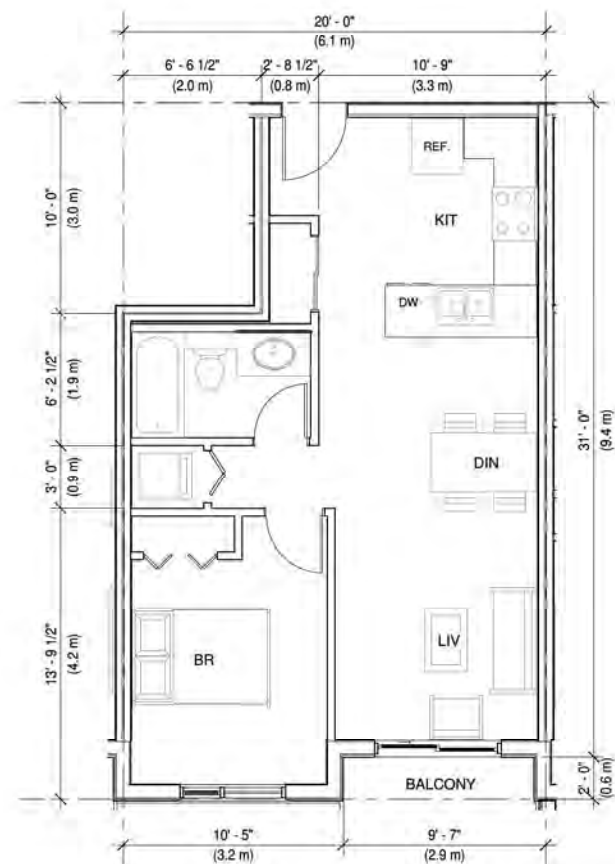


2 A4-1BR
1 : 50

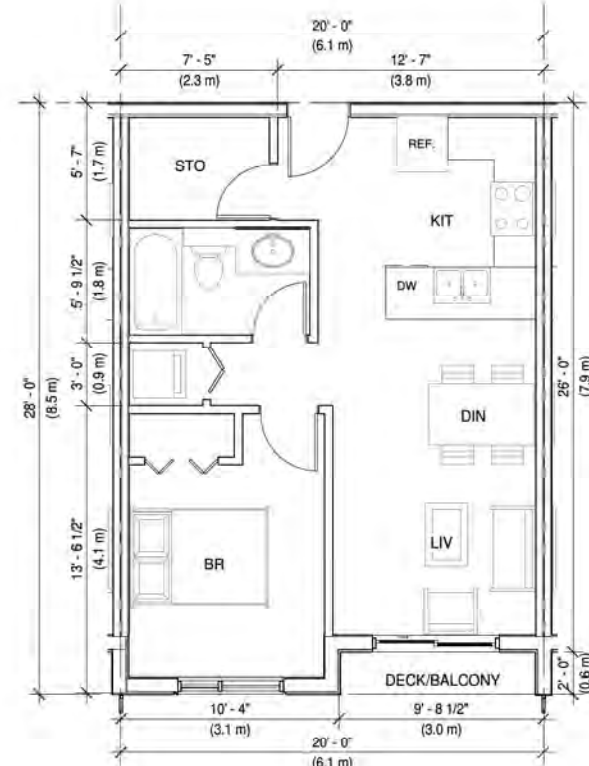


5 A7-1BR
1 : 50

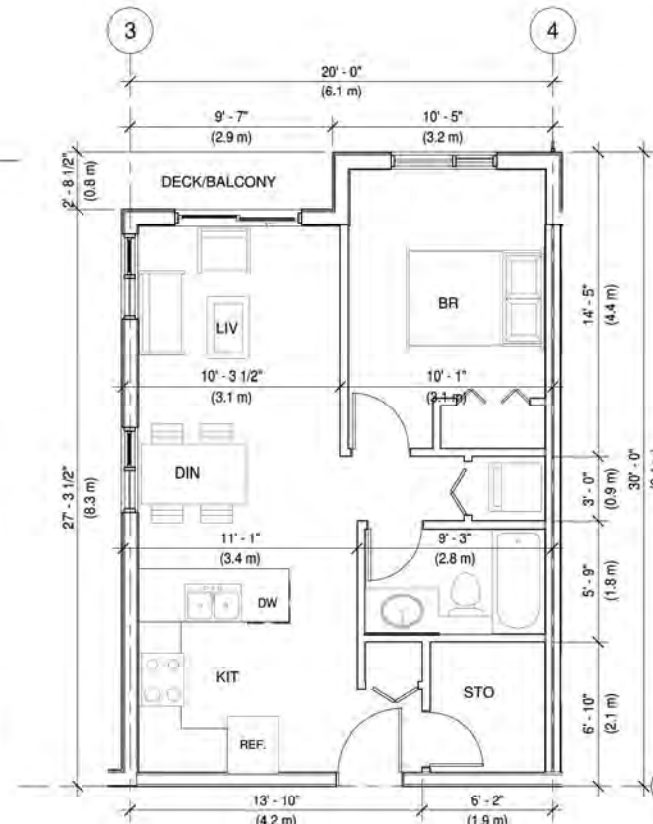

6 A8-1BR
1 : 50

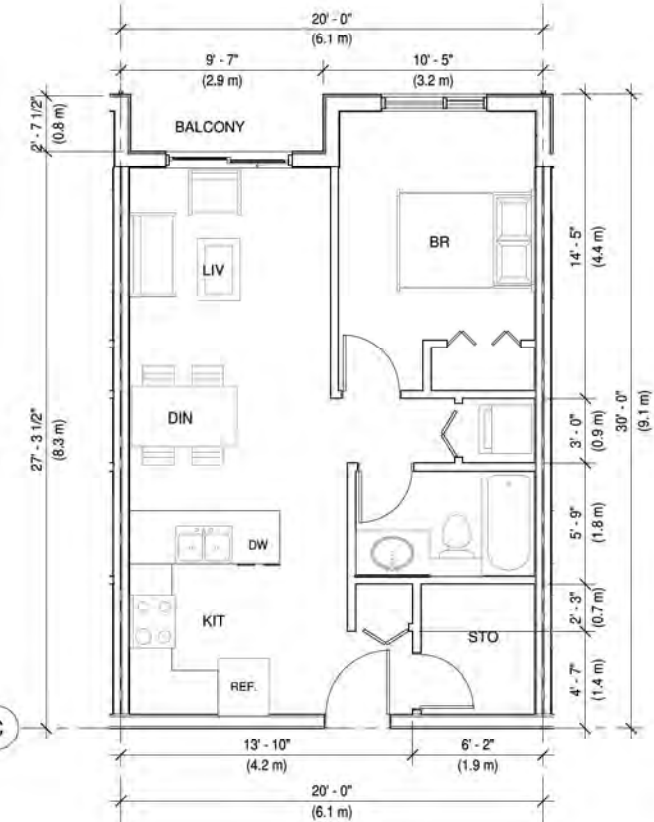

7 A8a-1BR
1 : 50

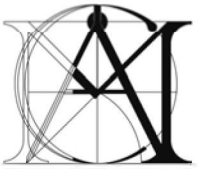

MATTHEW CHENG
ARCHITECT INC.

Unit 202 - 670 EVANS AVENUE
VANCOUVER, BC V6A 2K9
Tel: (604) 731-3012 / Fax: (604) 731-3908
Cel: (604) 649-0669 / Email:
matthew@mcai.ca

THIS DRAWING MUST NOT BE SCALED. THE
GENERAL CONTRACTOR SHALL VERIFY ALL
DIMENSIONS AND LEVELS PRIOR TO
COMMENCEMENT TO WORK. ALL ERRORS
AND
OMISSIONS SHALL BE REPORTED
IMMEDIATELY
TO THE ARCHITECT. COPYRIGHT RESERVED.
THIS PLAN AND DESIGN ARE AND AT ALL
TIMES
REMAIN THE EXCLUSIVE PROPERTY OF
MATTHEW CHENG ARCHITECT INC. AND MAY
NOT BE USED OR REPRODUCED WITHOUT

Revision:

RE	YY-MM	DESCRIPTION	DRWN	CHK
Consultant	6			



2021-03-01

Project Title

Proposed 6-Storey
Residential Devt

5394.5396.5400 & 5402
207 Street Langley BC

Sheet Title
Unit Plans

Drawn:
Author

Checked:
Checker


Scale:
1 : 50

Project Number:
17LAP01


Revision Date:
Dwg. No.:

Print
02/28/21


A405

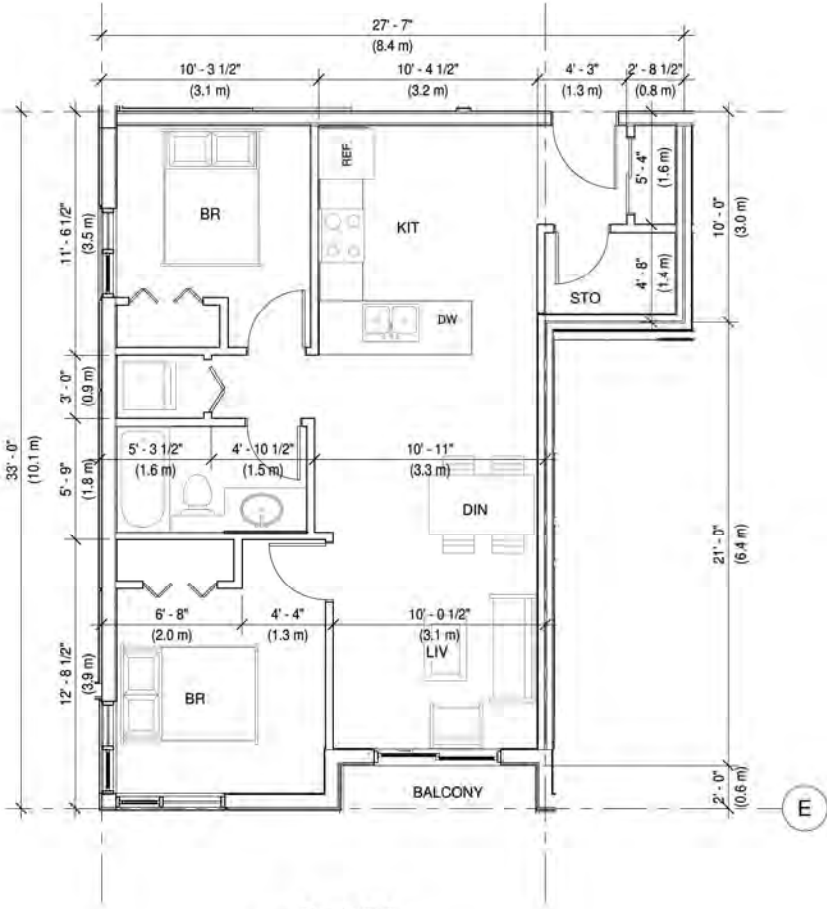


1 B1-2BR
1 : 50

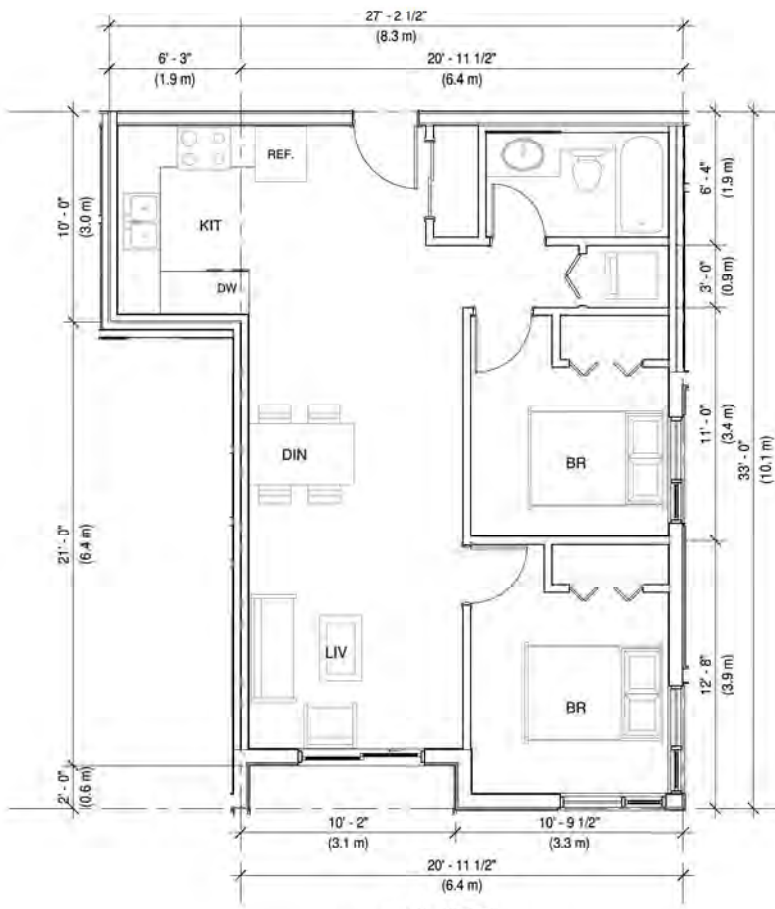


2 B2-2BR
1 : 50

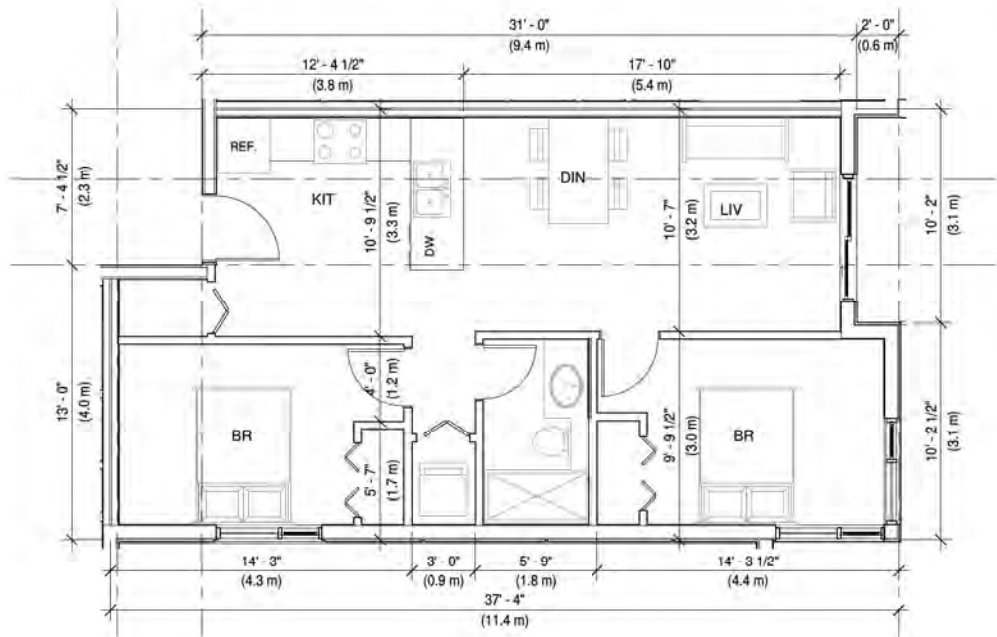


3 B3-2BR
1 : 50

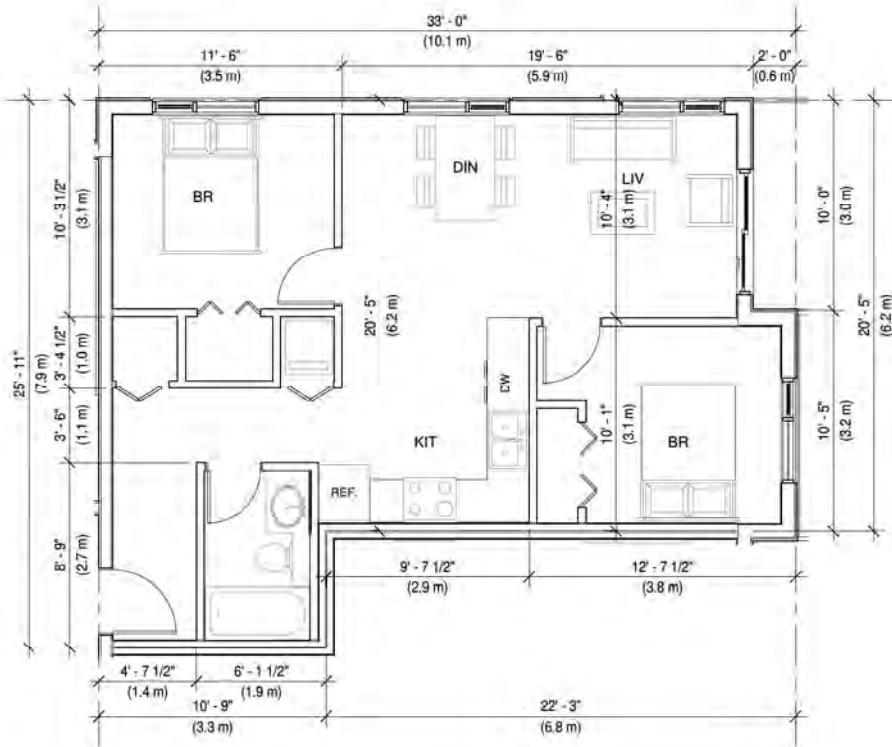

4 B4-2BR
1 : 50

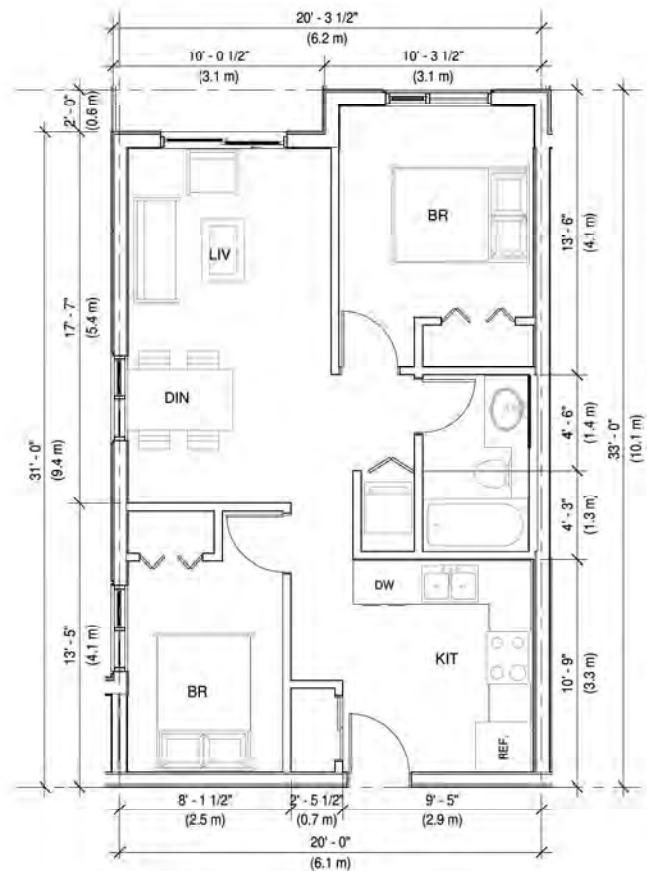

5 B5-2BR
1 : 50

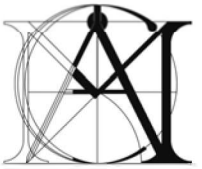

MATTHEW CHENG
ARCHITECT INC.

Unit 202 - 670 EVANS AVENUE
VANCOUVER, BC V6A 2K9
Tel: (604) 731-3012 / Fax: (604) 731-3908
Cel: (604) 649-0669 / Email:
matthew@mcai.ca

THIS DRAWING MUST NOT BE SCALED. THE
GENERAL CONTRACTOR SHALL VERIFY ALL
DIMENSIONS AND LEVELS PRIOR TO
COMMENCEMENT TO WORK. ALL ERRORS
AND
OMISSIONS SHALL BE REPORTED
IMMEDIATELY
TO THE ARCHITECT. COPYRIGHT RESERVED.
THIS PLAN AND DESIGN ARE AND AT ALL
TIMES
REMAIN THE EXCLUSIVE PROPERTY OF
MATTHEW CHENG ARCHITECT INC. AND MAY
NOT BE USED OR REPRODUCED WITHOUT

Revision:

RE	YY-MM-	DESCRIPTION	DRWN	CHK
Consultant	5			



2021-03-01

Project Title
Proposed 6-Storey
Residential Devt


5394,5396,5400 & 5402
207 Street Langley BC

Sheet Title
Unit Plans


Drawn:	Author
Checked:	Checker
Scale:	1 : 50
Project Number:	17LAP01
Revision Date:	Dwg. No.:

Print
02/28/21


A406

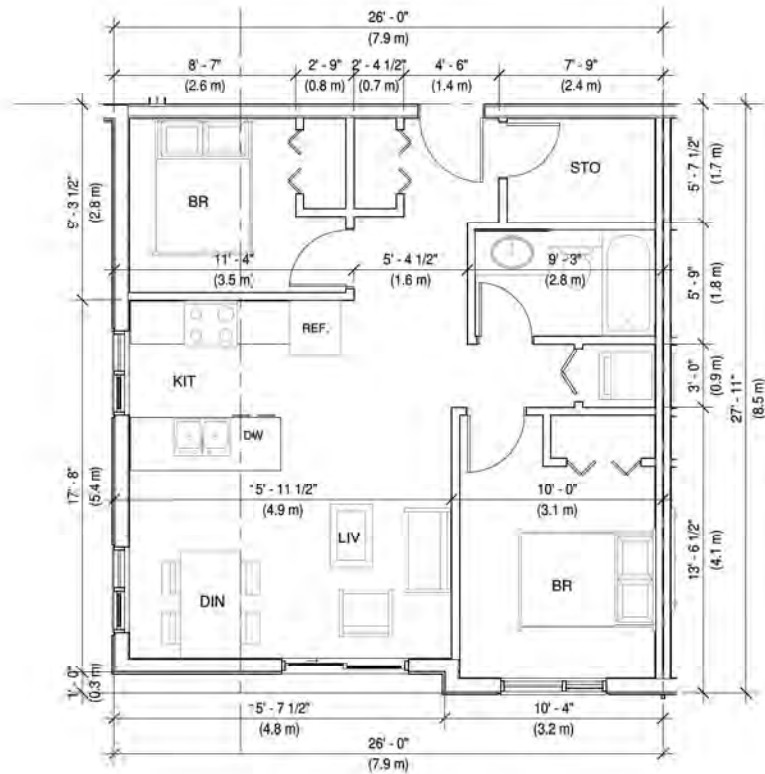

1 B6-2BR
1 : 50

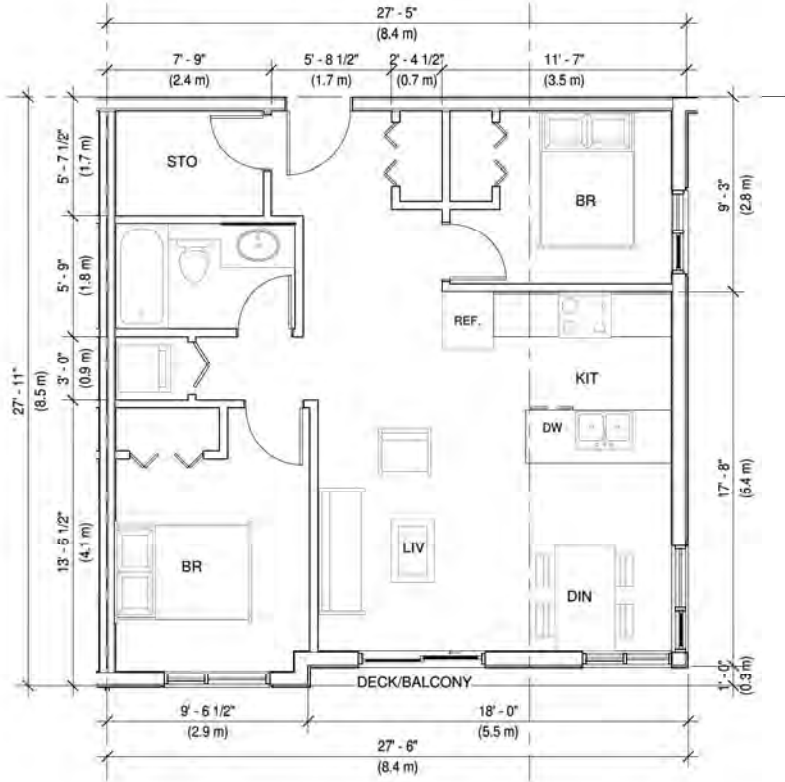


2 B6a-2BR
1 : 50

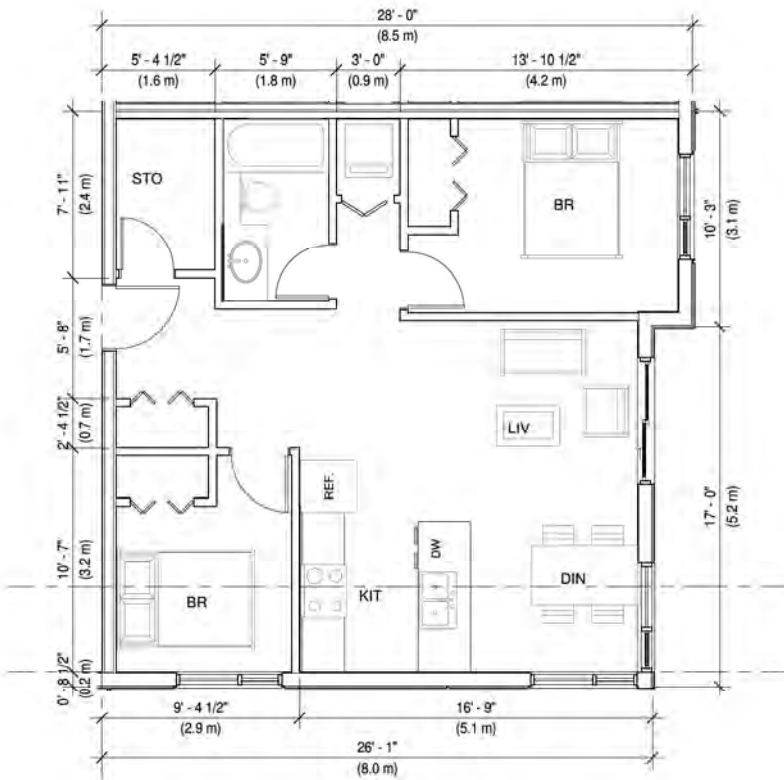


3 B7-2BR
1 : 50




1 Basement - Parkade
1/16" = 1'-0"

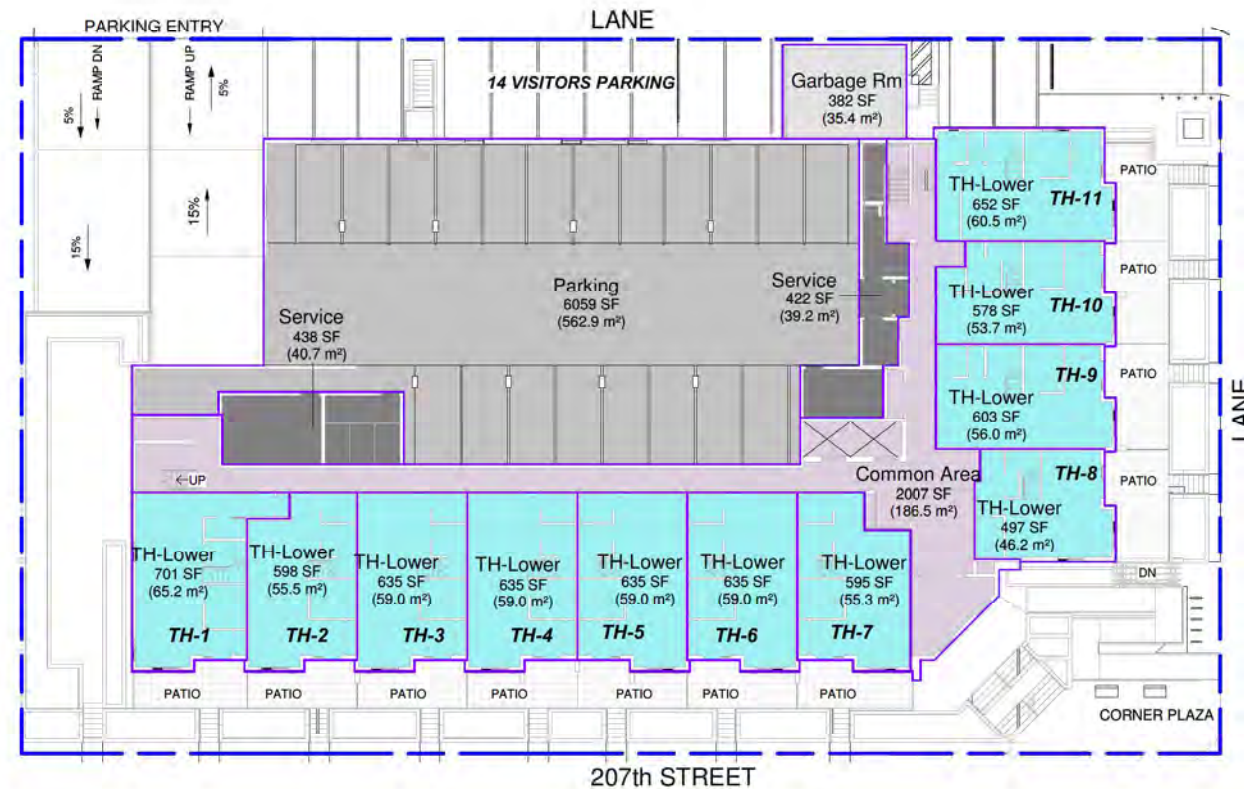

2 Level 1
1/16" = 1'-0"

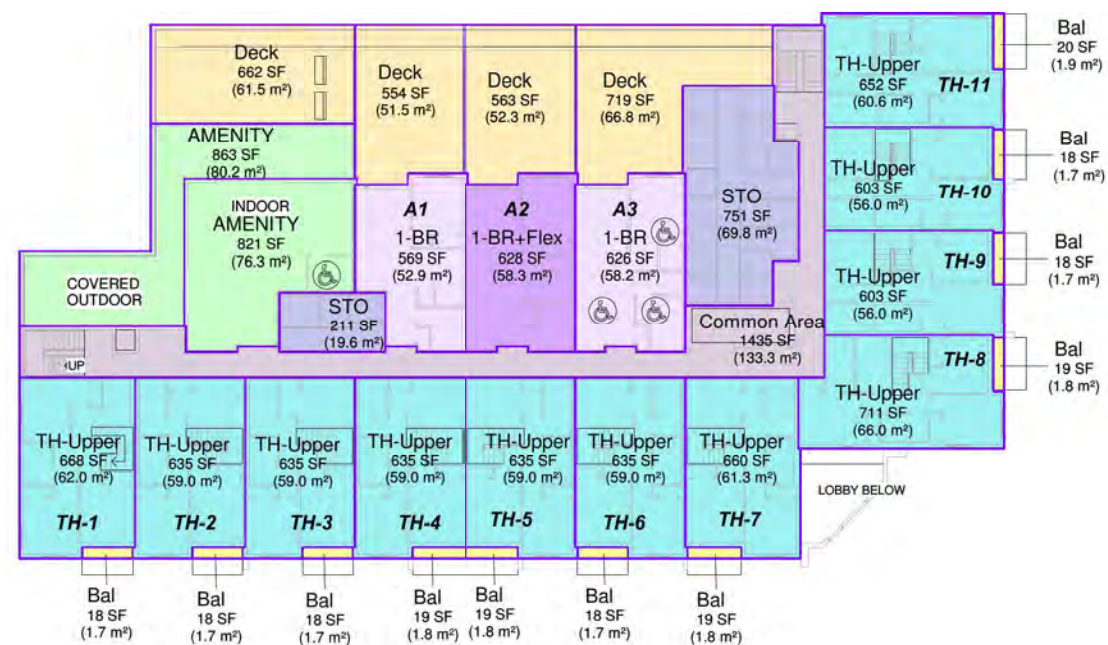

3 Level 2
1/16" = 1'-0"

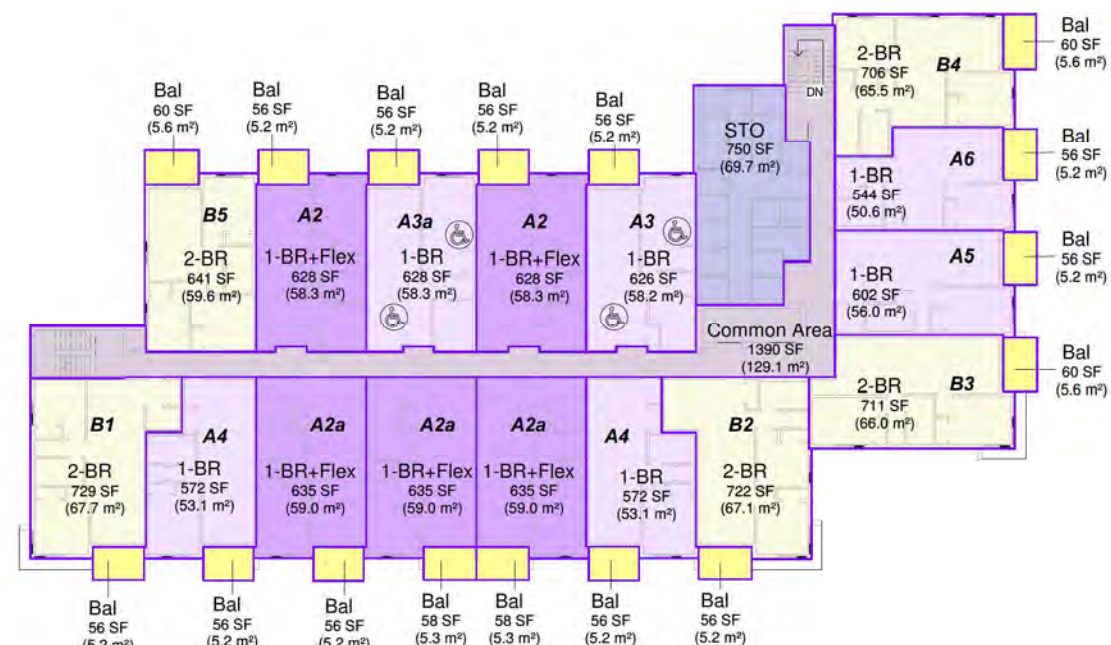

4 Level 3
1/16" = 1'-0"



**MATTHEW CHENG
ARCHITECT INC.**
Unit 202 - 670 EVANS AVENUE
VANCOUVER, BC V6A 2K9
Tel: (604) 731-3012 / Fax: (604) 731-3908
Cel: (604) 649-0669 / Email:
matthew@mcai.ca

THIS DRAWING MUST NOT BE SCALED. THE
GENERAL CONTRACTOR SHALL VERIFY ALL
DIMENSIONS AND LEVELS PRIOR TO
COMMENCEMENT TO WORK. ALL ERRORS
AND OMISSIONS SHALL BE REPORTED
IMMEDIATELY TO THE ARCHITECT. COPYRIGHT RESERVED.
THIS PLAN AND DESIGN ARE AND AT ALL
TIMES REMAIN THE EXCLUSIVE PROPERTY OF
MATTHEW CHENG ARCHITECT INC. AND MAY
NOT BE USED OR REPRODUCED WITHOUT

Revision:
DEVELOPMENT APPLICATION

RE YY-MM DESCRIPTION DRWN CHK

Consultant
5



Project Title
**Proposed 6-Storey
Residential Devt**

5394, 5396, 5400 & 5402
207 Street Langley BC

Sheet Title
Room Area

Drawn:
AL


Checked:
MC

Scale:
1/16" = 1'-0"

Project Number:
17LAP01

Revision Date: Dwg.
No.:

Print
12/19/18 **A407**

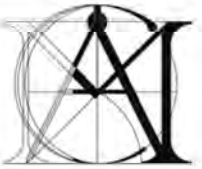

MATTHEW CHENG
ARCHITECT INC.

Unit 202 - 670 EVANS AVENUE
VANCOUVER, BC V6A 2K9
Tel: (604) 731-3012 / Fax: (604) 731-3908
Cel: (604) 649-0669 / Email:
matthew@mcai.ca

THIS DRAWING MUST NOT BE SCALED. THE
GENERAL CONTRACTOR SHALL VERIFY ALL
DIMENSIONS AND LEVELS PRIOR TO
COMMENCEMENT TO WORK. ALL ERRORS
AND
OMISSIONS SHALL BE REPORTED
IMMEDIATELY
TO THE ARCHITECT. COPYRIGHT RESERVED.
THIS PLAN AND DESIGN ARE AND AT ALL
TIMES
REMAIN THE EXCLUSIVE PROPERTY OF
MATTHEW CHENG ARCHITECT INC. AND MAY
NOT BE USED OR REPRODUCED WITHOUT

Revision:

DEVELOPMENT APPLICATION

RE YY-MM DESCRIPTION DRWN CHK

Consultant



Project Title

Proposed 6-Storey
Residential Devt

5394.5396.5400 & 5402
207 Street Langley BC

Sheet Title

Room Area

Drawn:

AL

Checked:

MC

Scale:

As indicated

Project Number:

17LAP01


Revision Date:

Dwg. No.:


Print

02/25/21


A408

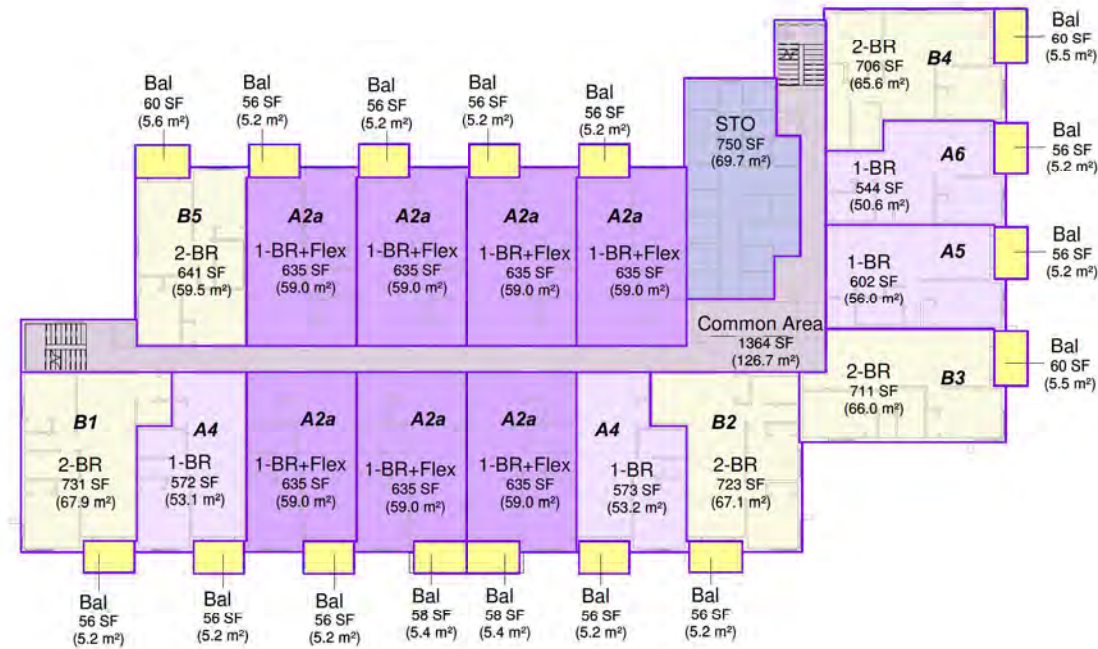


1 Level 4
1/16" = 1'-0"

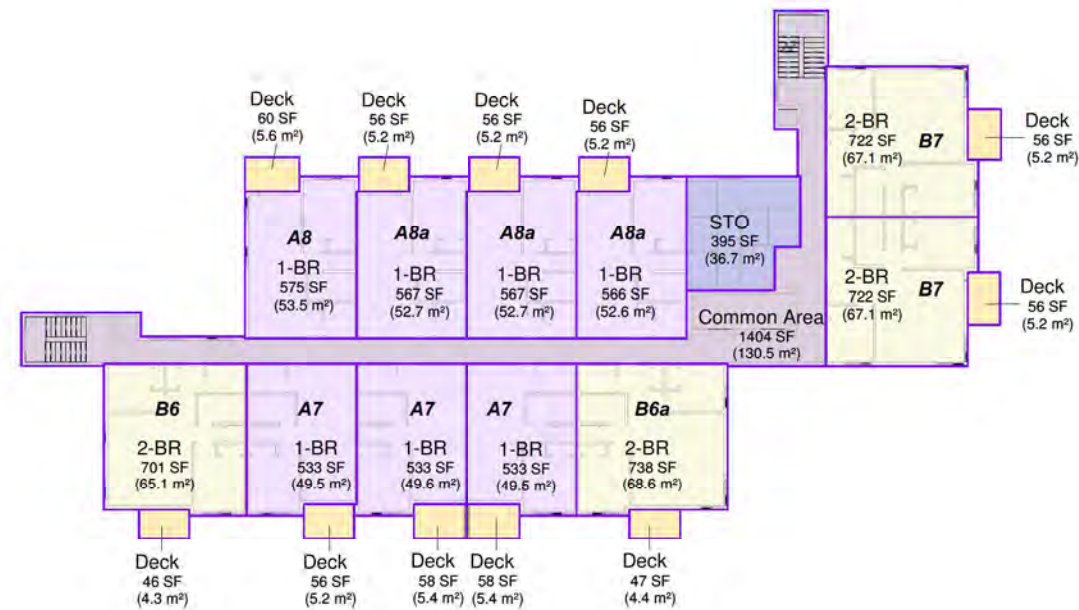

3 Level 6
1/16" = 1'-0"

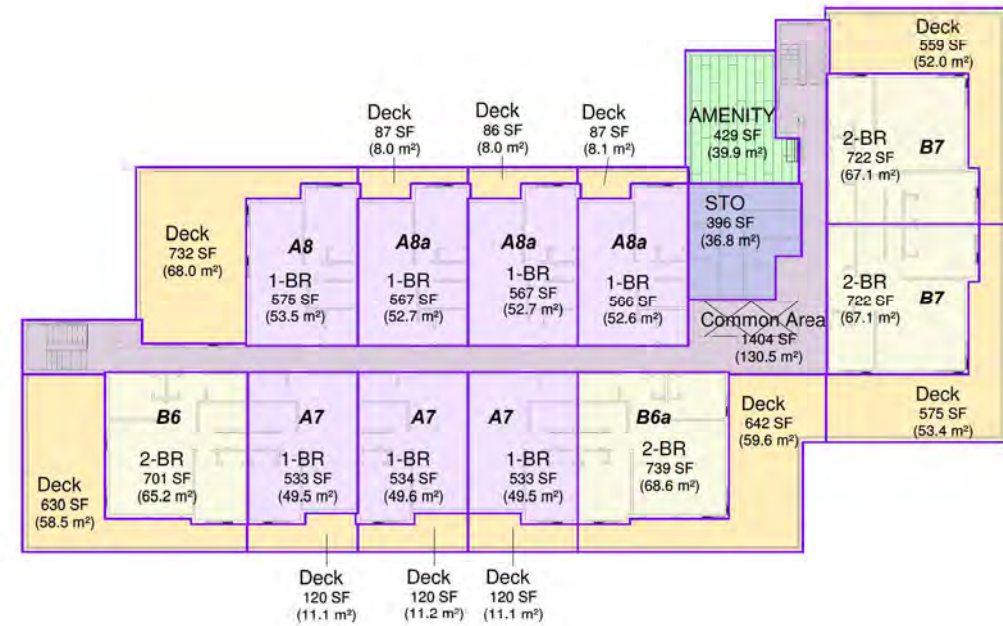

2 Level 5
1/16" = 1'-0"

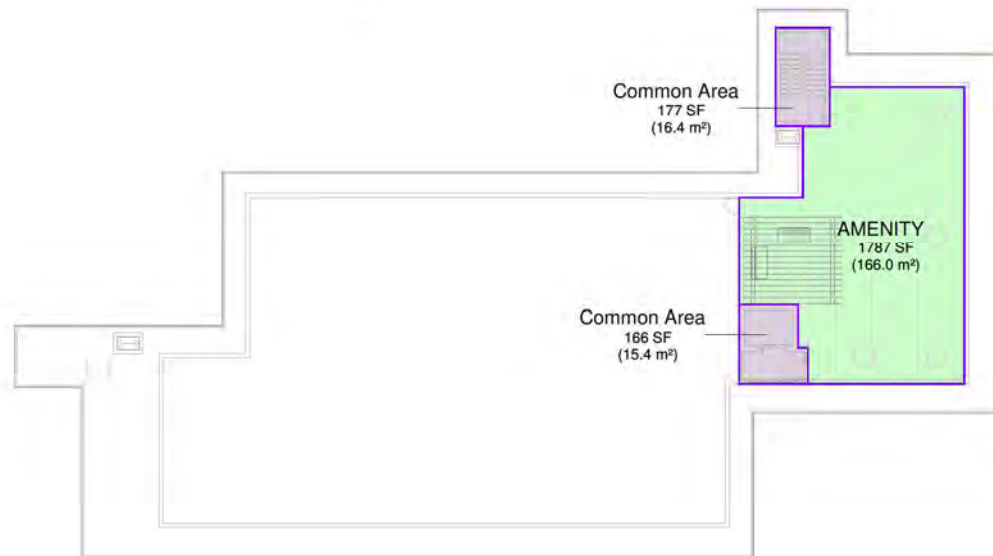

4 TO Roof
1/16" = 1'-0"

LEVELS	PARKING, SERVICE RMS	RESIDENTIAL UNITS	RESIDENTIAL COMMON AREA (above grade, elevator, stairs, service area)	AMENITY AREA	STORAGE AREA	BALCONY	DECK
BASEMENT	22,480	0	0	0	0	0	0
LEVEL 1	6,919	6,764	2,007	0	0	0	0
LEVEL 2	0	8,895	1,435	1,684	962	204	2,498
LEVEL 3	0	10,214	1,390	0	750	912	0
LEVEL 4	0	10,248	1,364	0	750	912	0
LEVEL 5	0	6,759	1,404	429	396	0	3,758
LEVEL 6	0	6,757	1,404	0	395	605	0
ROOF	0	0	343	1,787	0	0	0
TOTAL	29,399	49,637	9,347	3,900	3,253	2,633	6,256