


TREE SCHEDULE		M2 JOB NUMBER: 20-025	
KEY QTY	BOTANICAL NAME	COMMON NAME	PLANTED SIZE / REMARKS
6	ABIES LASIOCARPA	SEALPINE FIR	25H H1 B4B
3	CORNUS EDGEE'S WHITE HONDER	WHITE HONDER DOGWOOD	60H CAL STD FORH B1B
8	GLEDETZIA L. NERHIS 'SKYLINE'	SKYLINE HONEY LOCUST	60H CAL STD B1B
10	LIQUIDAMBAR STRYACIFLUA SLENDER SILKHOETTE	SLENDER SLENDER SILKHOETTE	60H CAL B1B
20	PICEA OMORICA	SPRUS	25H H1 B4B
6	PINUS CONTORTA	SCOTCH PINE	2H H1 B4B

NOTES: * PLANT SIZES IN THIS LIST ARE SPECIFIED ACCORDING TO THE BC LANDSCAPE STANDARD, LATEST EDITION. CONTAINER SIZES SPECIFIED AS PER CANADA STANDARDS. BOTH PLANT SIZE AND CONTAINER SIZE ARE THE MINIMUM ACCEPTABLE SIZES. * REFER TO SPECIFICATION FOR SCHEDULED CONTAINER HEADROOMS AND OTHER PLANT MATERIAL REQUIREMENTS. * SEARCH AND REVIEW HAVE PLANT MATERIAL AVAILABLE FOR OPTIONAL REVIEW BY LANDSCAPE ARCHITECT. * SOURCE OF SEEDS, AREA OF SEARCH TO INCLUDE LOWER MAINLAND AND FRASER VALLEY. * SUBSTITUTIONS, OBTAIN WRITTEN APPROVAL FROM THE LANDSCAPE ARCHITECT PRIOR TO MAKING ANY SUBSTITUTIONS TO THE SPECIFIED MATERIAL. UNAPPROVED SUBSTITUTIONS WILL BE REJECTED. ALLOW A MINIMUM OF FIVE DAYS PRIOR TO ORDER FOR DELIVERY FOR SUBSTITUTIONS. SUBSTITUTIONS ARE SUBJECT TO BC LANDSCAPE STANDARD. * FOR THE LANDSCAPE ARCHITECT PRIOR TO ORDER FOR DELIVERY FOR SUBSTITUTIONS. SUBSTITUTIONS ARE SUBJECT TO BC LANDSCAPE STANDARD.


ALL PLANT MATERIAL MUST BE PROVIDED FROM CERTIFIED DISEASE FREE NURSERY. PROVIDE CERTIFICATION UPON REQUEST.

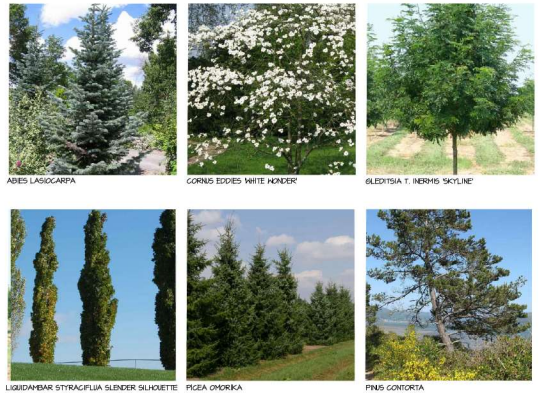

LEGEND

--- UNDERGROUND PARKADE EDGE

--- PROPERTY LINE

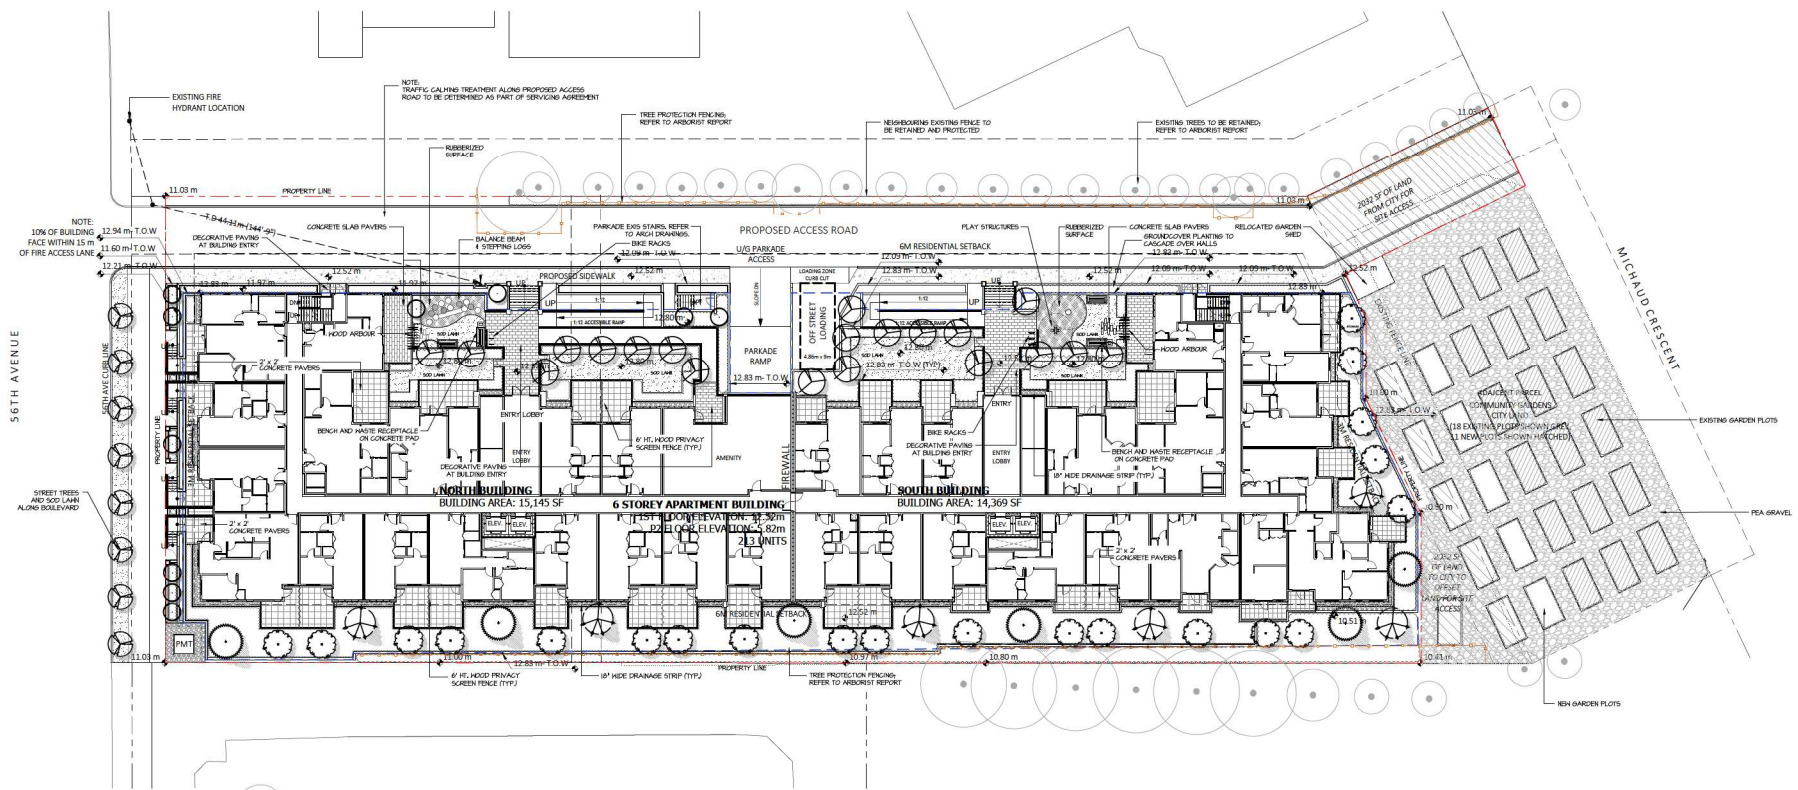

ARETIS UNDO COMPACTA

CAPELLIA SASANGUA 'SHISE GASHIRA'

HYDRANGEA QUERCIFOLIA

RHOODENDRON 'MAY DAY'

RIEUS SANGUINEUM

ROSA NITKANA

ARETIS UNDO COMPACTA

TAXUS BACCATA

VACCINIUM CORYMBOSUM

VERBURNUM DAVIDII

PENNISETUM ALOPECUROIDES 'HAELIN'


ARCTOSTAPHYLOS UVA-URSI

NOTES: * PLANT TYPES IN THIS LIST ARE RATED ACCORDING TO THE BC LANDSCAPE STANDARD LATEST EDITION. CONTAINER SIZES SPECIFIED AS PER CITY STANDARDS. BOTH PLANT SIZE AND CONTAINER SIZE ARE THE MINIMUM ACCEPTABLE SIZES. * REFER TO SPECIFICATIONS FOR DEFINED CONTAINER MEASUREMENTS AND OTHER PLANT MATERIAL REQUIREMENTS. * SEARCH AND REVIEW MAKE PLANT MATERIAL AVAILABLE FOR OPTIONAL REVIEW BY LANDSCAPE ARCHITECT AT SOURCE OF SUPPLY. AREA OF SEARCH TO INCLUDE LONGER HAILAND AND FRASER VALLEY. * SUBSTITUTIONS OBTAIN WRITTEN APPROVAL FROM THE LANDSCAPE ARCHITECT PRIOR TO MAKING ANY SUBSTITUTIONS TO THE SPECIFIED MATERIAL. UNAPPROVED SUBSTITUTIONS WILL BE REMOVED FROM THE PROJECT. * DELIVERY OF ANY PLANT MATERIAL TO BE REPLACED BY THE LANDSCAPE ARCHITECT. * SUBSTITUTIONS ARE SUBJECT TO BC LANDSCAPE STANDARD. * SELECTION OF SPECIMENS OF AVAILABILITY.

LEGEND

— — — — — UNDERGROUND
PARKADE EDGE

— — — — — PROPERTY LINE

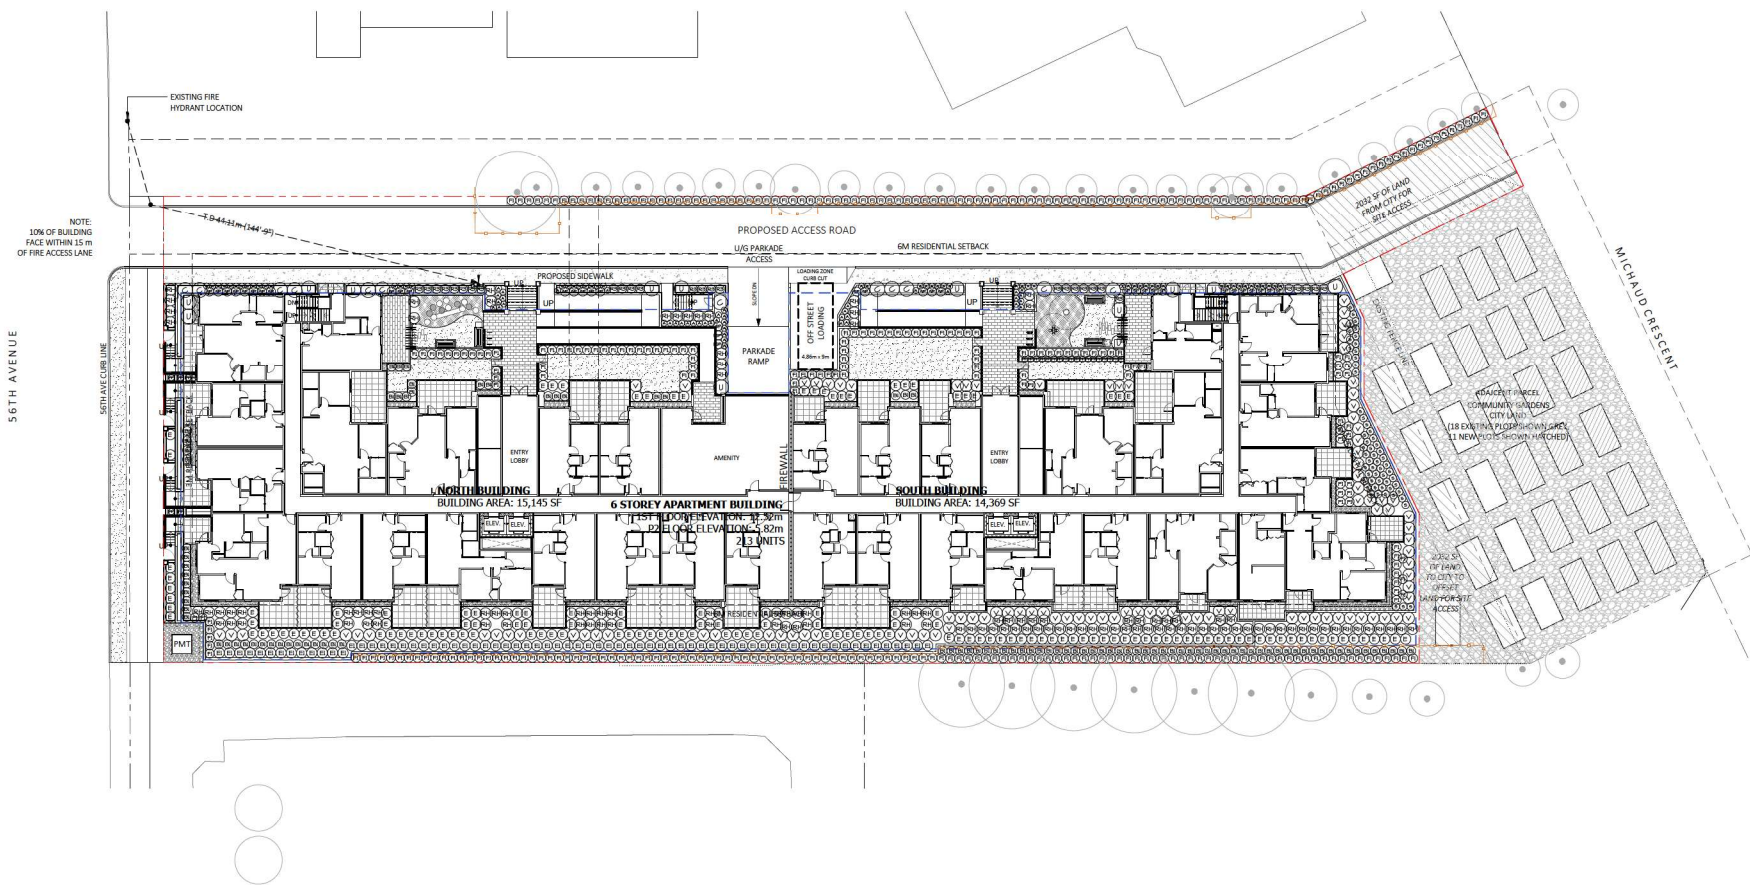

©Copyright reserved. This drawing and design is the property of M2 Landscape Architects and may not be reproduced or used for other projects without their permission.

M2

LANDSCAPE ARCHITECTURE

#220 - 26 Lorne Mews
New Westminster, British Columbia
V3M 3L7
Tel: 604.553.0044
Fax: 604.553.0045
Email: office@m2la.com



4	NOV-20	RE-ISSUED FOR D.P.	JG
3	OCT-20	RE-ISSUED FOR D.P.	GB
2	AUG-20	ISSUED FOR D.P.	GL
1	JUN-20	PRELIMINARY DESIGN	PHF
NO. DATE	REVISION DESCRIPTION		DR.
SEAL:			

PROJECT:

PENNYFARTHING APARTMENTS
20222 - 56TH AVENUE
LANGLEY, BC

DRAWING TITLE:

**SHRUB
PLAN**

DATE: JUNE 24 20

SCALE: 1" = 30'-0"

L2

DRAWN: FMT



DESIGN: FMT

CHK'D: MTLN

OF 4

M2LA PROJECT NUMBER:

20-025

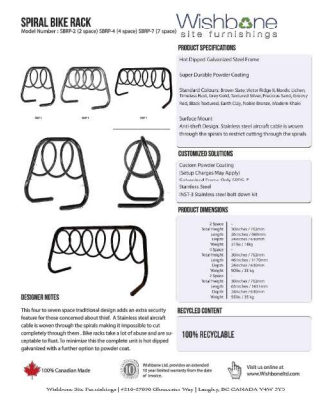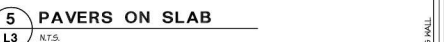

DRAWING TITLE:	
LANDSCAPE DETAILS	
DATE: JUNE 24, 20	DRAWING NUMBER: L3 <i>OF 4</i>
SCALE: AS SHOWN	
DRAWN: FMT	
DESIGN: FMT	
CHKD: MTLM	
M2LA PROJECT NUMBER: 20-025	

