


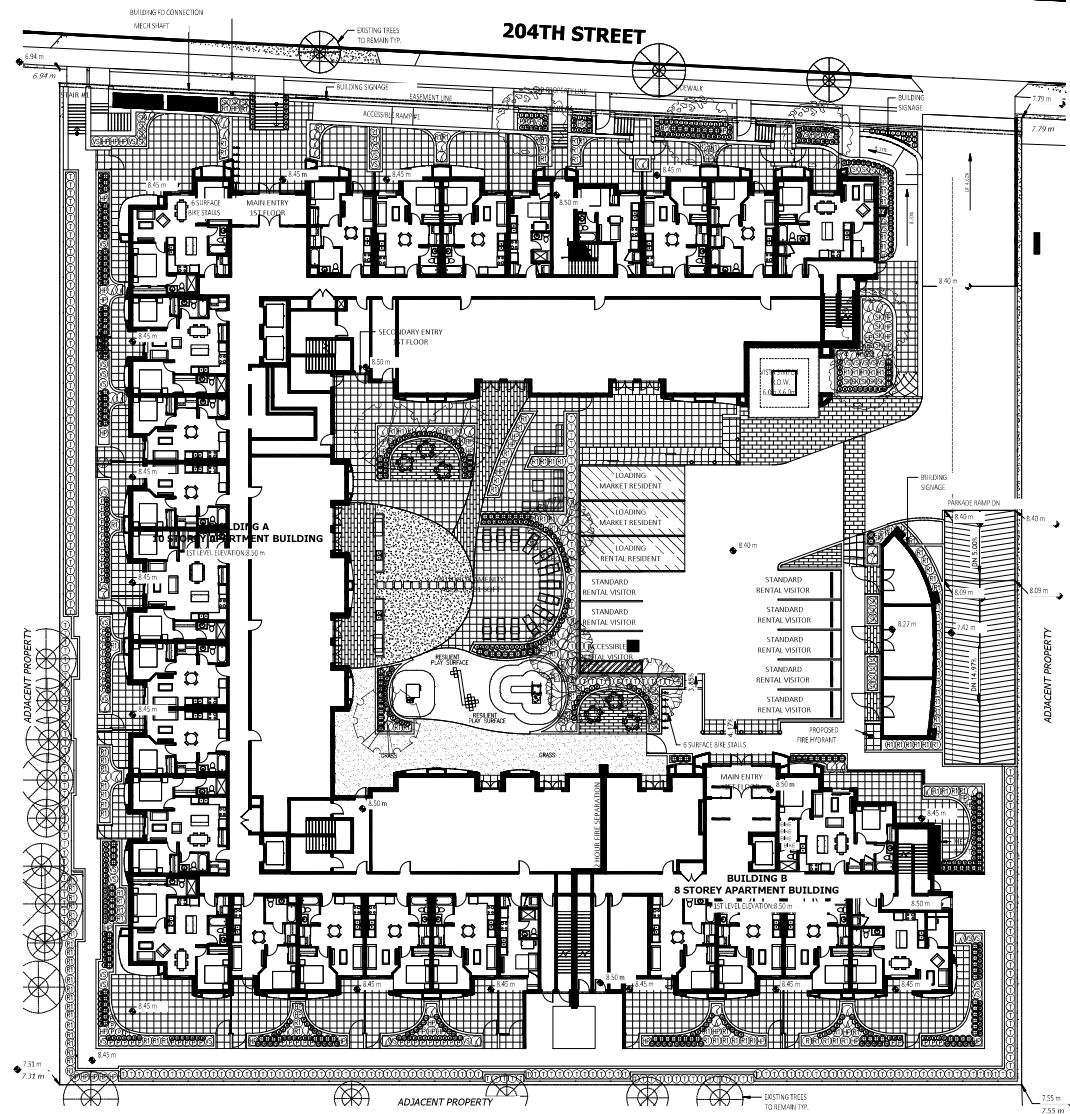

JUN/23	REVISED SITE PLAN	3
JAN/23	REVISED SITE PLAN	2
SEP/22	REVISED SITE PLAN	1
DATE	REVISIONS	NO.

C.KAVOLINAS & ASSOCIATES INC.
BOSLA CSLA
2482 JONGUIL COURT
ABBOTSFORD, B.C.
V3G 3E8
PHONE (604) 857-2376

CLIENT
WHITETAIL HOMES
GROUP OF COMPANIES
SUITE 8014
3550 MT. LEWMAN ROAD
ABBOTSFORD, B.C.
V4X 1A1

TITLE
PLAN VIEW
LANDSCAPE PLAN
WHITETAIL
204 STREET APARTMENT
5360 - 204 STREET
LANGLEY, B.C.

TOTAL	1:200	DATE	Aug/22
DRAWN		CHECKED	
ENG.		APPROVED	
APPROVED		AS BUILT	

PRINTED	JOB NO.	DRAWING NO.
		L-1



JUN/23	REVISED SITE PLAN	3
JAN/23	REVISED SITE PLAN	2
SEP/22	REVISED SITE PLAN	1
DATE	REVISIONS	NO.

C. KAVOLINAS & ASSOCIATES INC.
BCSLA CSLA
2462 JONQUIL COURT
V5G 3E8
PHONE (604) 857-2376

CLIENT

WHITETAIL HOMES
GROUP OF COMPANIES
SUITE #104
3550 MT. LEHMAN ROAD
ABBOTSFORD, B.C.
V3G 5A1

TITLE

PLAN VIEW

LANDSCAPE PLAN
ROOFTOP AMENITY AREA
WHITETAIL
204 STREET APARTMENT
536 - 204 STREET
LANGLEY, B.C.


SCALE	1:150	DATE	AUG/22
DRAWN	CHW		
ENG.	CHW		
APPROVED	AS BUILT		

PRINTED


JOB NO.

DRAWING NO.

L-2A

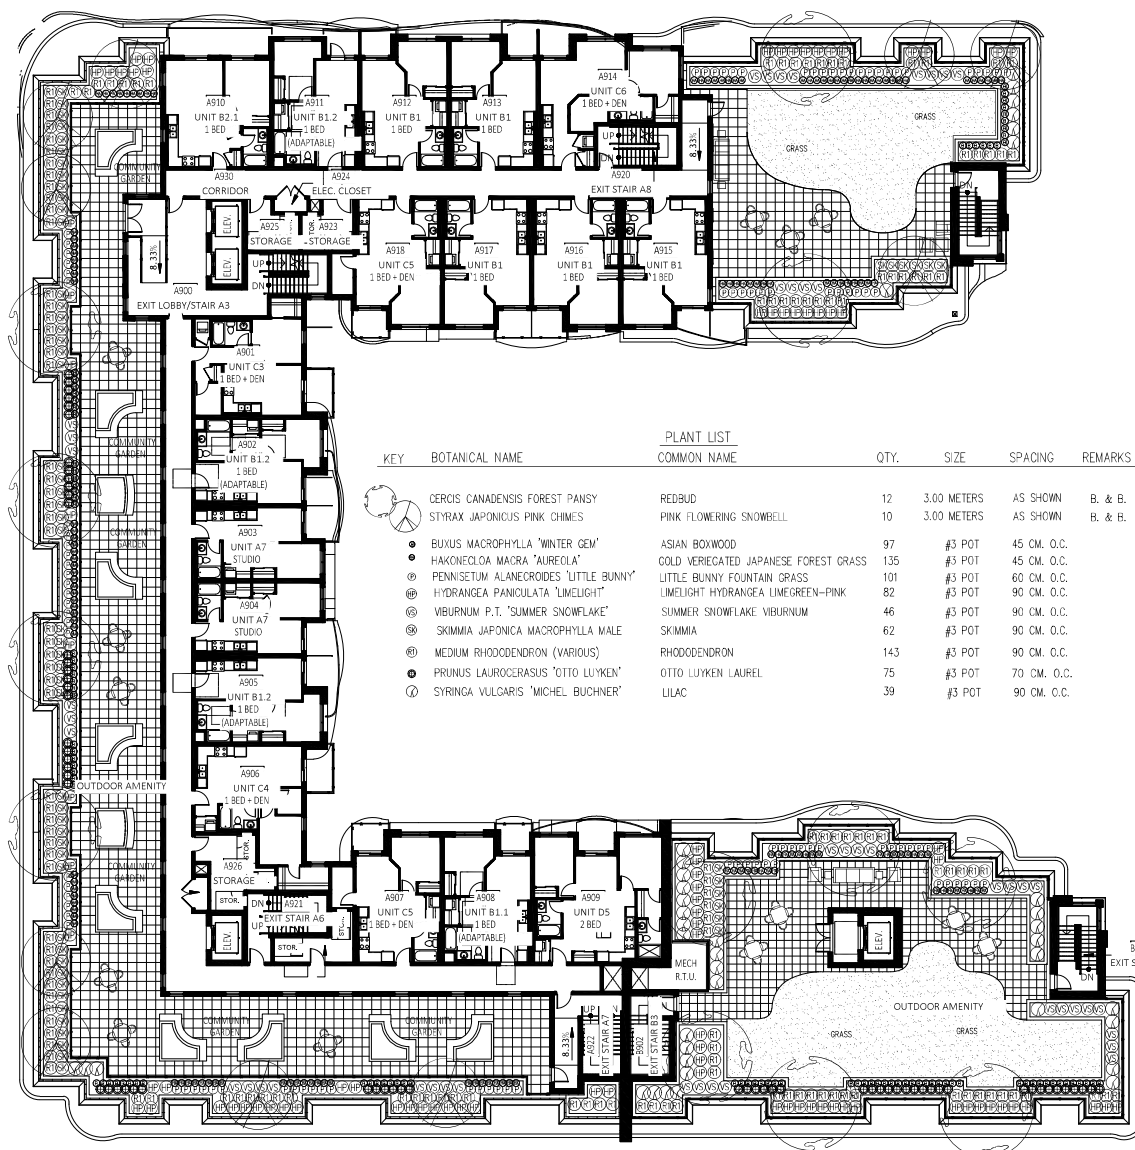

KEY	BOTANICAL NAME	COMMON NAME	QTY.	SIZE	SPACING	REMARKS
●	CERCIS CANADENSIS FOREST PANSY	REDBUD	12	3.00 METERS	AS SHOWN	B. & B.
●	STYRAX JAPONICUS PINK CHIMES	PINK FLOWERING SNOWBELL	10	3.00 METERS	AS SHOWN	B. & H.
●	BUXUS MACROPHYLLA 'WINTER GEM'	ASIAN BOXWOOD	97	#3 POT	45 CM. O.C.	
●	HAKONEGLA MACRA 'AUROREA'	COLD VERIEGATED JAPANESE FOREST GRASS	135	#3 POT	45 CM. O.C.	
●	PENNSETUM ALANEORIDES 'LITTLE BUNNY'	LITTLE BUNNY FOUNTAIN GRASS	101	#3 POT	60 CM. O.C.	
●	HYDRANGEA PANICULATA 'LIMELIGHT'	LIMELIGHT HYDRANGEA LIMEGREEN-PINK	82	#3 POT	90 CM. O.C.	
●	VIBURNUM P.T. 'SUMMER SNOWFLAKE'	SUMMER SNOWFLAKE VIBURNUM	46	#3 POT	90 CM. O.C.	
●	SKIMMIA JAPONICA MACROPHYLLA MALE	SKIMMIA	62	#3 POT	90 CM. O.C.	
●	MEDIUM RHODODENDRON (VARIOUS)	RHODODENDRON	143	#3 POT	90 CM. O.C.	
●	PRUNUS LAUROCEASUS 'OTTO LUYKEN'	OTTO LUYKEN LAUREL	75	#3 POT	70 CM. O.C.	
●	SYRINGA VULGARIS 'MICHEL BUCHNER'	LILAC	39	#3 POT	90 CM. O.C.	

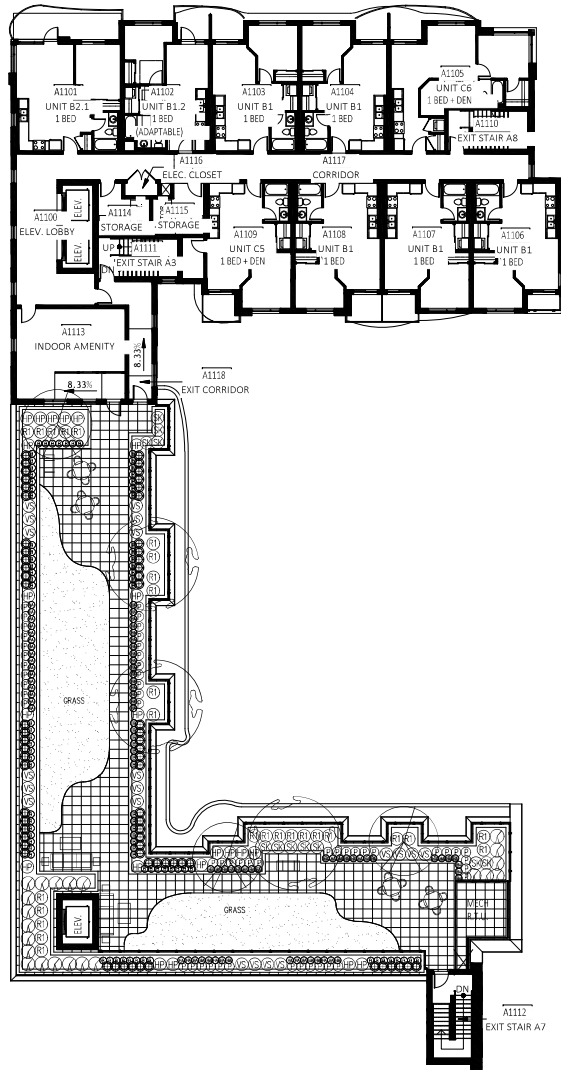

		PLANT LIST					
KEY	BOTANICAL NAME	COMMON NAME	QTY.	SIZE	SPACING	REMARKS	
	CERCIS CANADENSIS 'FOREST PANSY'	REDBUD	3	3.00 METERS	AS SHOWN	B. & B.	
	STYRAX JAPONICUS 'PINK CHIMES'	PINK FLOWERING SNOWBELL	3	3.00 METERS	AS SHOWN	B. & B.	
	● BUXUS MACROPHYLLA 'WINTER GEM'	ASIAN BOXWOOD	65	#3 POT	45 CM. O.C.		
	● HAKONECLOA MACRA 'AUREOLA'	GOLD VERIEGATED JAPANESE FOREST GRASS	72	#3 POT	45 CM. O.C.		
	⑥ PENNISETUM ALANECROIDES 'LITTLE BUNNY'	LITTLE BUNNY FOUNTAIN GRASS	52	#3 POT	60 CM. O.C.		
	⑥ HYDRANGEA PANICULATA 'LIMELIGHT'	LIMELIGHT HYDRANGEA LIMEGREEN-PINK	23	#3 POT	90 CM. O.C.		
	⑥ VIBURNUM P.T. 'SUMMER SNOWFLAKE'	SUMMER SNOWFLAKE VIBURNUM	20	#3 POT	90 CM. O.C.		
	⑥ SKIMMIA JAPONICA MACROPHYLLA MALE	SKIMMIA	16	#3 POT	90 CM. O.C.		
	⑥ MEDIUM RHODODENDRON (VARIOUS)	RHODODENDRON	27	#3 POT	90 CM. O.C.		
	⑥ FRUNUS LAUROCERASUS 'OTTO LUYKEN'	OTTO LUYKEN LAUREL	60	#3 POT	70 CM. O.C.		
	⑥ SYRINGA VULGARIS 'MICHEL BUCHNER'	LILAC	23	#3 POT	90 CM. O.C.		



JUN/23	REVISED SITE PLAN	3
JUN/23	REVISED SITE PLAN	2
SEP/22	REVISED SITE PLAN	1
DATE	REVISIONS	NO.

C.KAVOLINAS & ASSOCIATES INC.
BCSLA CSLA
2402 JONQUIL COURT
ABBOTSFORD, B.C.
V3G 3C8
PHONE (604) 857-2376

CLIENT
WHITETAIL HOMES
GROUP OF COMPANIES
SUITE #104
3550 MT. LEHMAN ROAD
ABBOTSFORD, B.C.
V4Y 6A1

TITLE
PLAN VIEW
LANDSCAPE PLAN
2nd FLOOR AMENITY AREA
WHITETAIL
204 STREET APARTMENT
C26 - 204 STREET
LANGLEY, B.C.

SCALE	1:150	DATE	AUG/22
DRAWN	CHW		
CHKD	CHW		
APPROV	AS BUILT		

PRINTED	JOB NO.	
	DRAWING NO.	
	L-2	

7) PLANT SIZE

- ALL PLANT MATERIAL MUST BE PROVIDED FROM CERTIFIED "DISEASE FREE" NURSERY. ALL PLANT MATERIAL MUST CONFORM TO THE LATEST EDITION OF THE "SC LANDSCAPE STANDARDS", PROMISE CERTIFICATION UPON REQUEST. ALL LANDSCAPING AND LANDSCAPE MATERIALS TO CONFORM TO THE LATEST EDITION OF THE "FLORIDA AHS "LANDSCAPE STANDARDS".


- | | |
|--------------------|-------------------------|
| LAWN AREAS | 300 mm |
| GROUND COVER AREAS | 450 mm |
| SHRUB AREAS | 450 mm |
| TREE PITS | 300 mm AROUND FOOT RAIL |

- 4) ON-SITE OR IMPORTED SOILS SHALL SATISFY THE REQUIREMENTS OF THE STANDARDS FOR GROWING MEDIUM. SOILS SHALL BE VIRTUALLY FREE FROM SUBSOIL, WOOD INCL, WOODY PLANT PARTS, WEED OR REPRODUCTIVE PARTS OF WEEDS, PLANT PATHOGENIC ORGANISMS, TOXIC MATERIALS, STONES, CLAY, OR SAND, AND OTHER UNDESIRABLES.

- 6) PLANT SPECIES AND VARIETIES MAY NOT BE SUBSTITUTED WITH LANDSCAPE ARCHITECT.

- N) THE CONTRACTOR SHALL CLEAR AWAY FROM THE SITE ALL RUBBISH AS IT ACCUMULATES, AND SHALL, AT THE COMPLETION OF THE WORK, LEAVE THE WORK AND THE SITE THEREOF IN A CLEAN

SECTION	N.T.S.
---------	--------

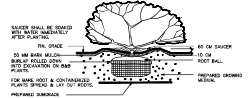


SECTION _____

N.T.S.

A diagram illustrating the double-slit interference experiment. A beam of light, represented by a horizontal line with arrows, passes through two slits in a barrier. The light then spreads out and interferes, creating a pattern of alternating light and dark fringes on a curved screen. The central maximum is the brightest, and the intensity decreases for the higher-order maxima.

FRONT VIEW

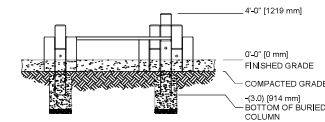

C.KAVOLINAS & ASSOCIATES INC.
BCSLA CSIA

PHONE (604) 857-2376

CLIENT

WHITETAIL HOMES
GROUP OF COMPANIES
SUITE #104
3550 MT. LEHMAN ROAD
ABBOTSFORD, B.C.
V4X 0A1

TITLE

LANDSCAPE DETAILS
WHITETAIL
204 STREET APARTMENT
5360 - 204 STREET
LANGLEY, B.C.

PRINTED	JOB No.
	DRAWING No.

100

L=1A

